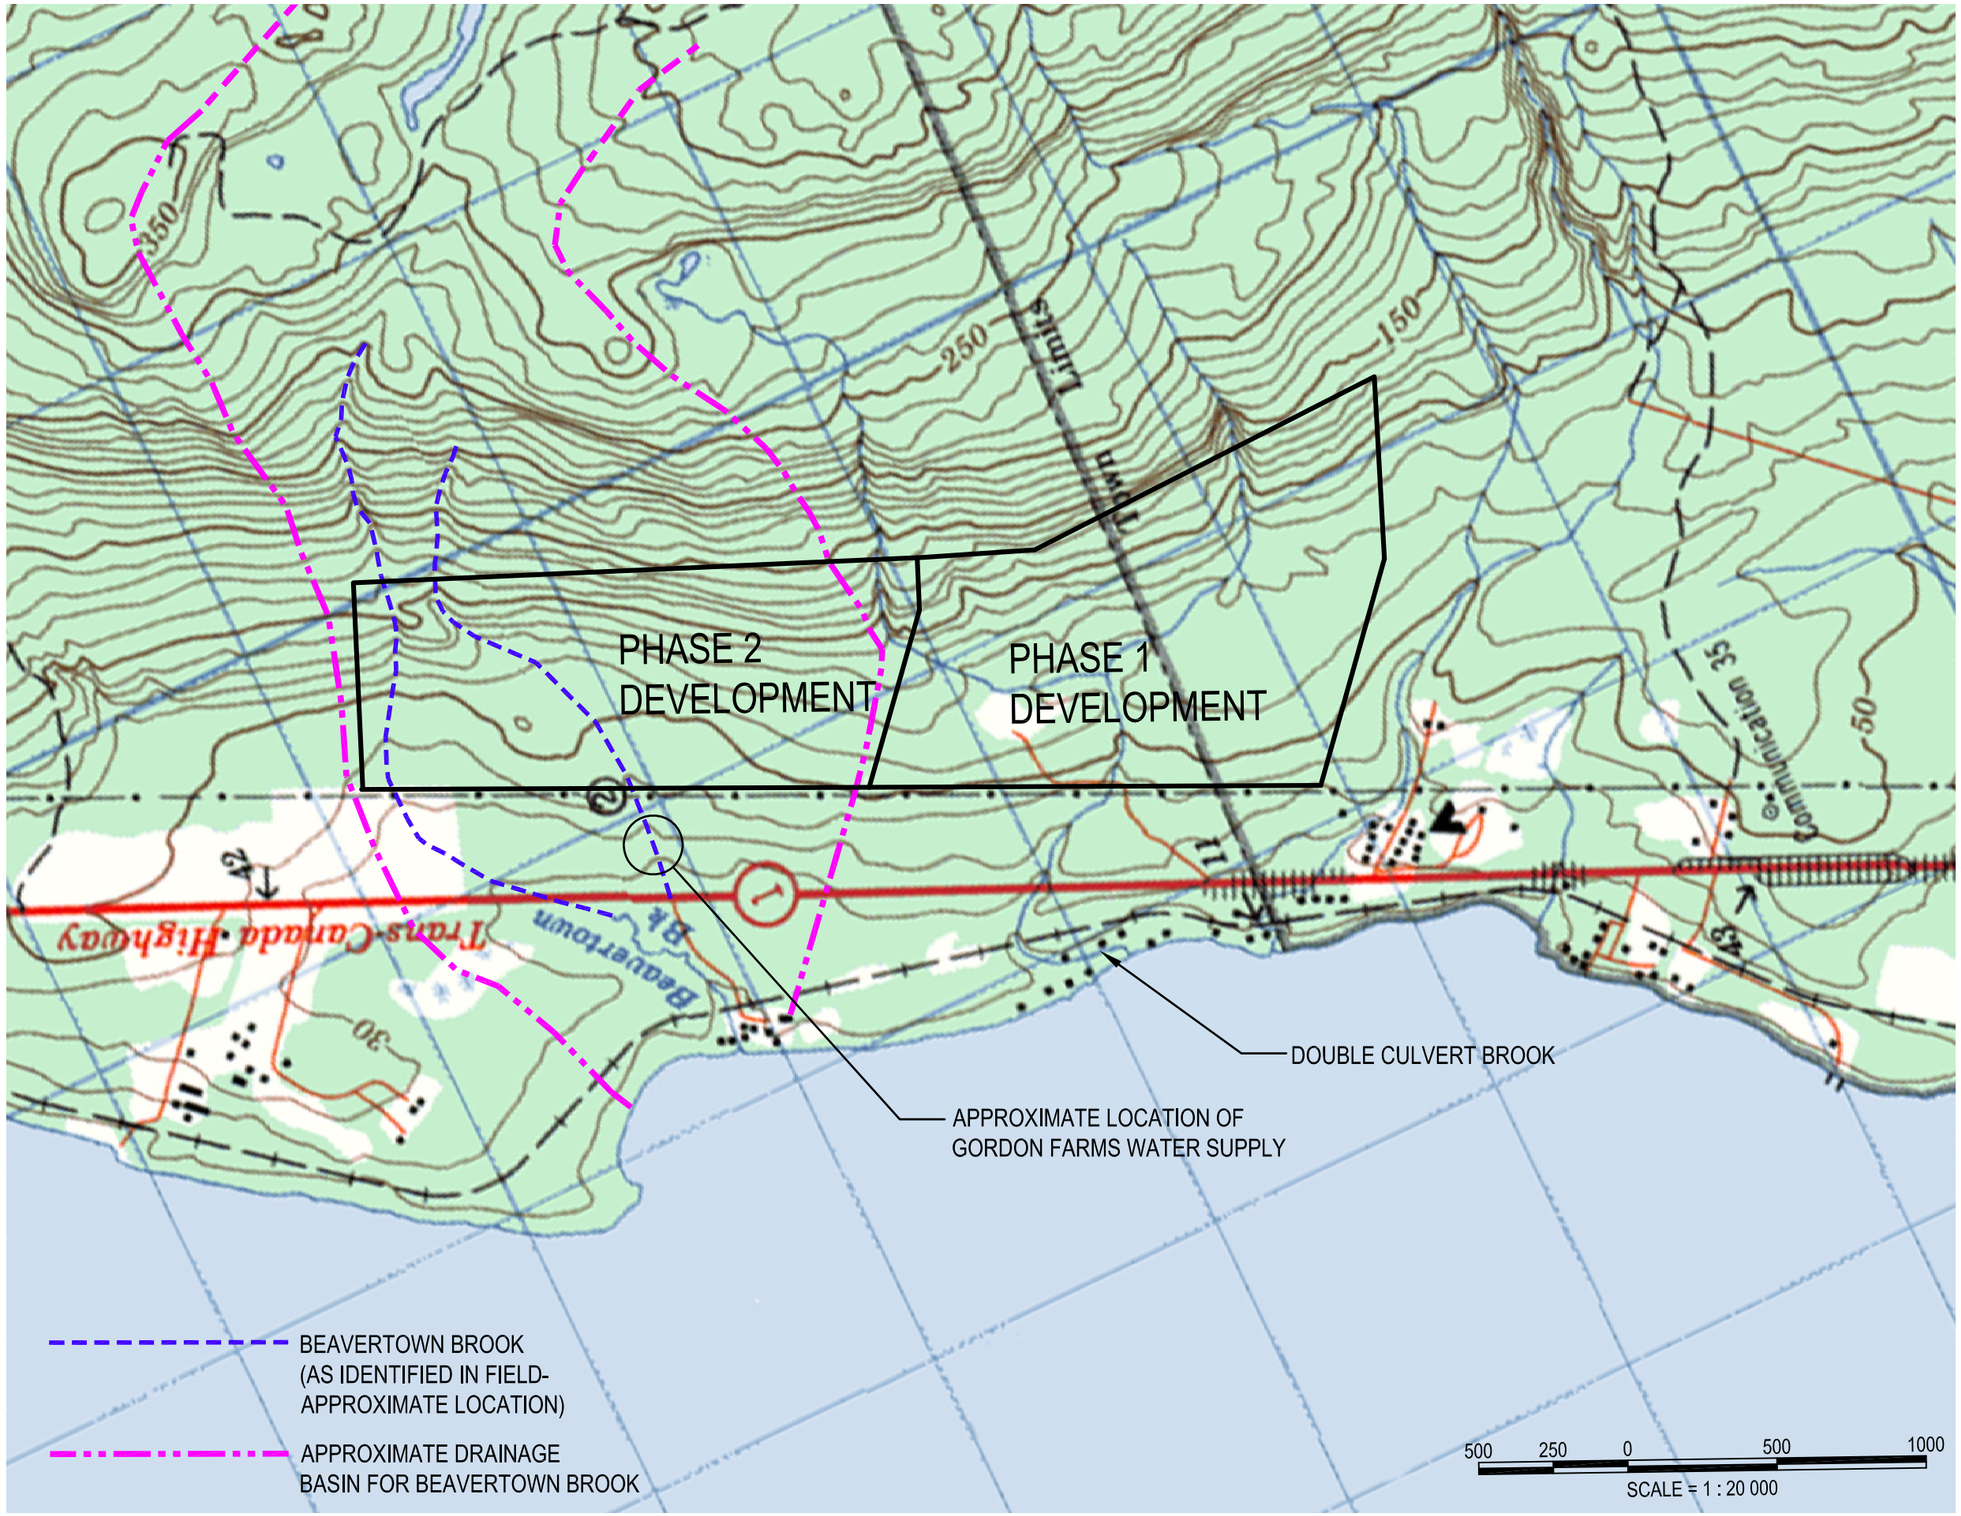


| No. | Issue | Date |
|---|---|---|
| | | |
| | | |
| | | |
| | | |

| No. | Revision | Ckd. By | Date |
|---|---|---|---|
| 1 | REVISE PHASE 1 / PHASE 2 LIMITS | W.G.M. | JAN 29, 2007 |

Const. North

Drawn By: T.H.S.

Dwg. Standards Ckd. By:

Designed By: W.G.M.

Date Printed

Dwg. Design Ckd. By:

ADI Limited
St. John's, NF, Canada
Engineering, Consulting, Procurement and Project Management

Project Title

TIMBERLAND GOLF RESORT INC.
PASADENA
NEWFOUNDLAND & LABRADOR

Dwg. Title

BEAVERTOWN BROOK
WATER SHED AREA

Project No. 26-5841-001.1

Dwg. No. FIGURE 2

Rev. No. 1

Scale AS NOTED
This drawing is not to be scaled

Offices located in:
Charlottetown, Moncton, Saint John, Truro, Halifax, Sydney
Port Hawkesbury, St.Jofin's, Fredericton and Salem, NH

ADI Limited © 2006

"FILE"
MODEL: "MODELNAME"
PLOTTED BY: "USER" DATE: "DATE" "TIME"