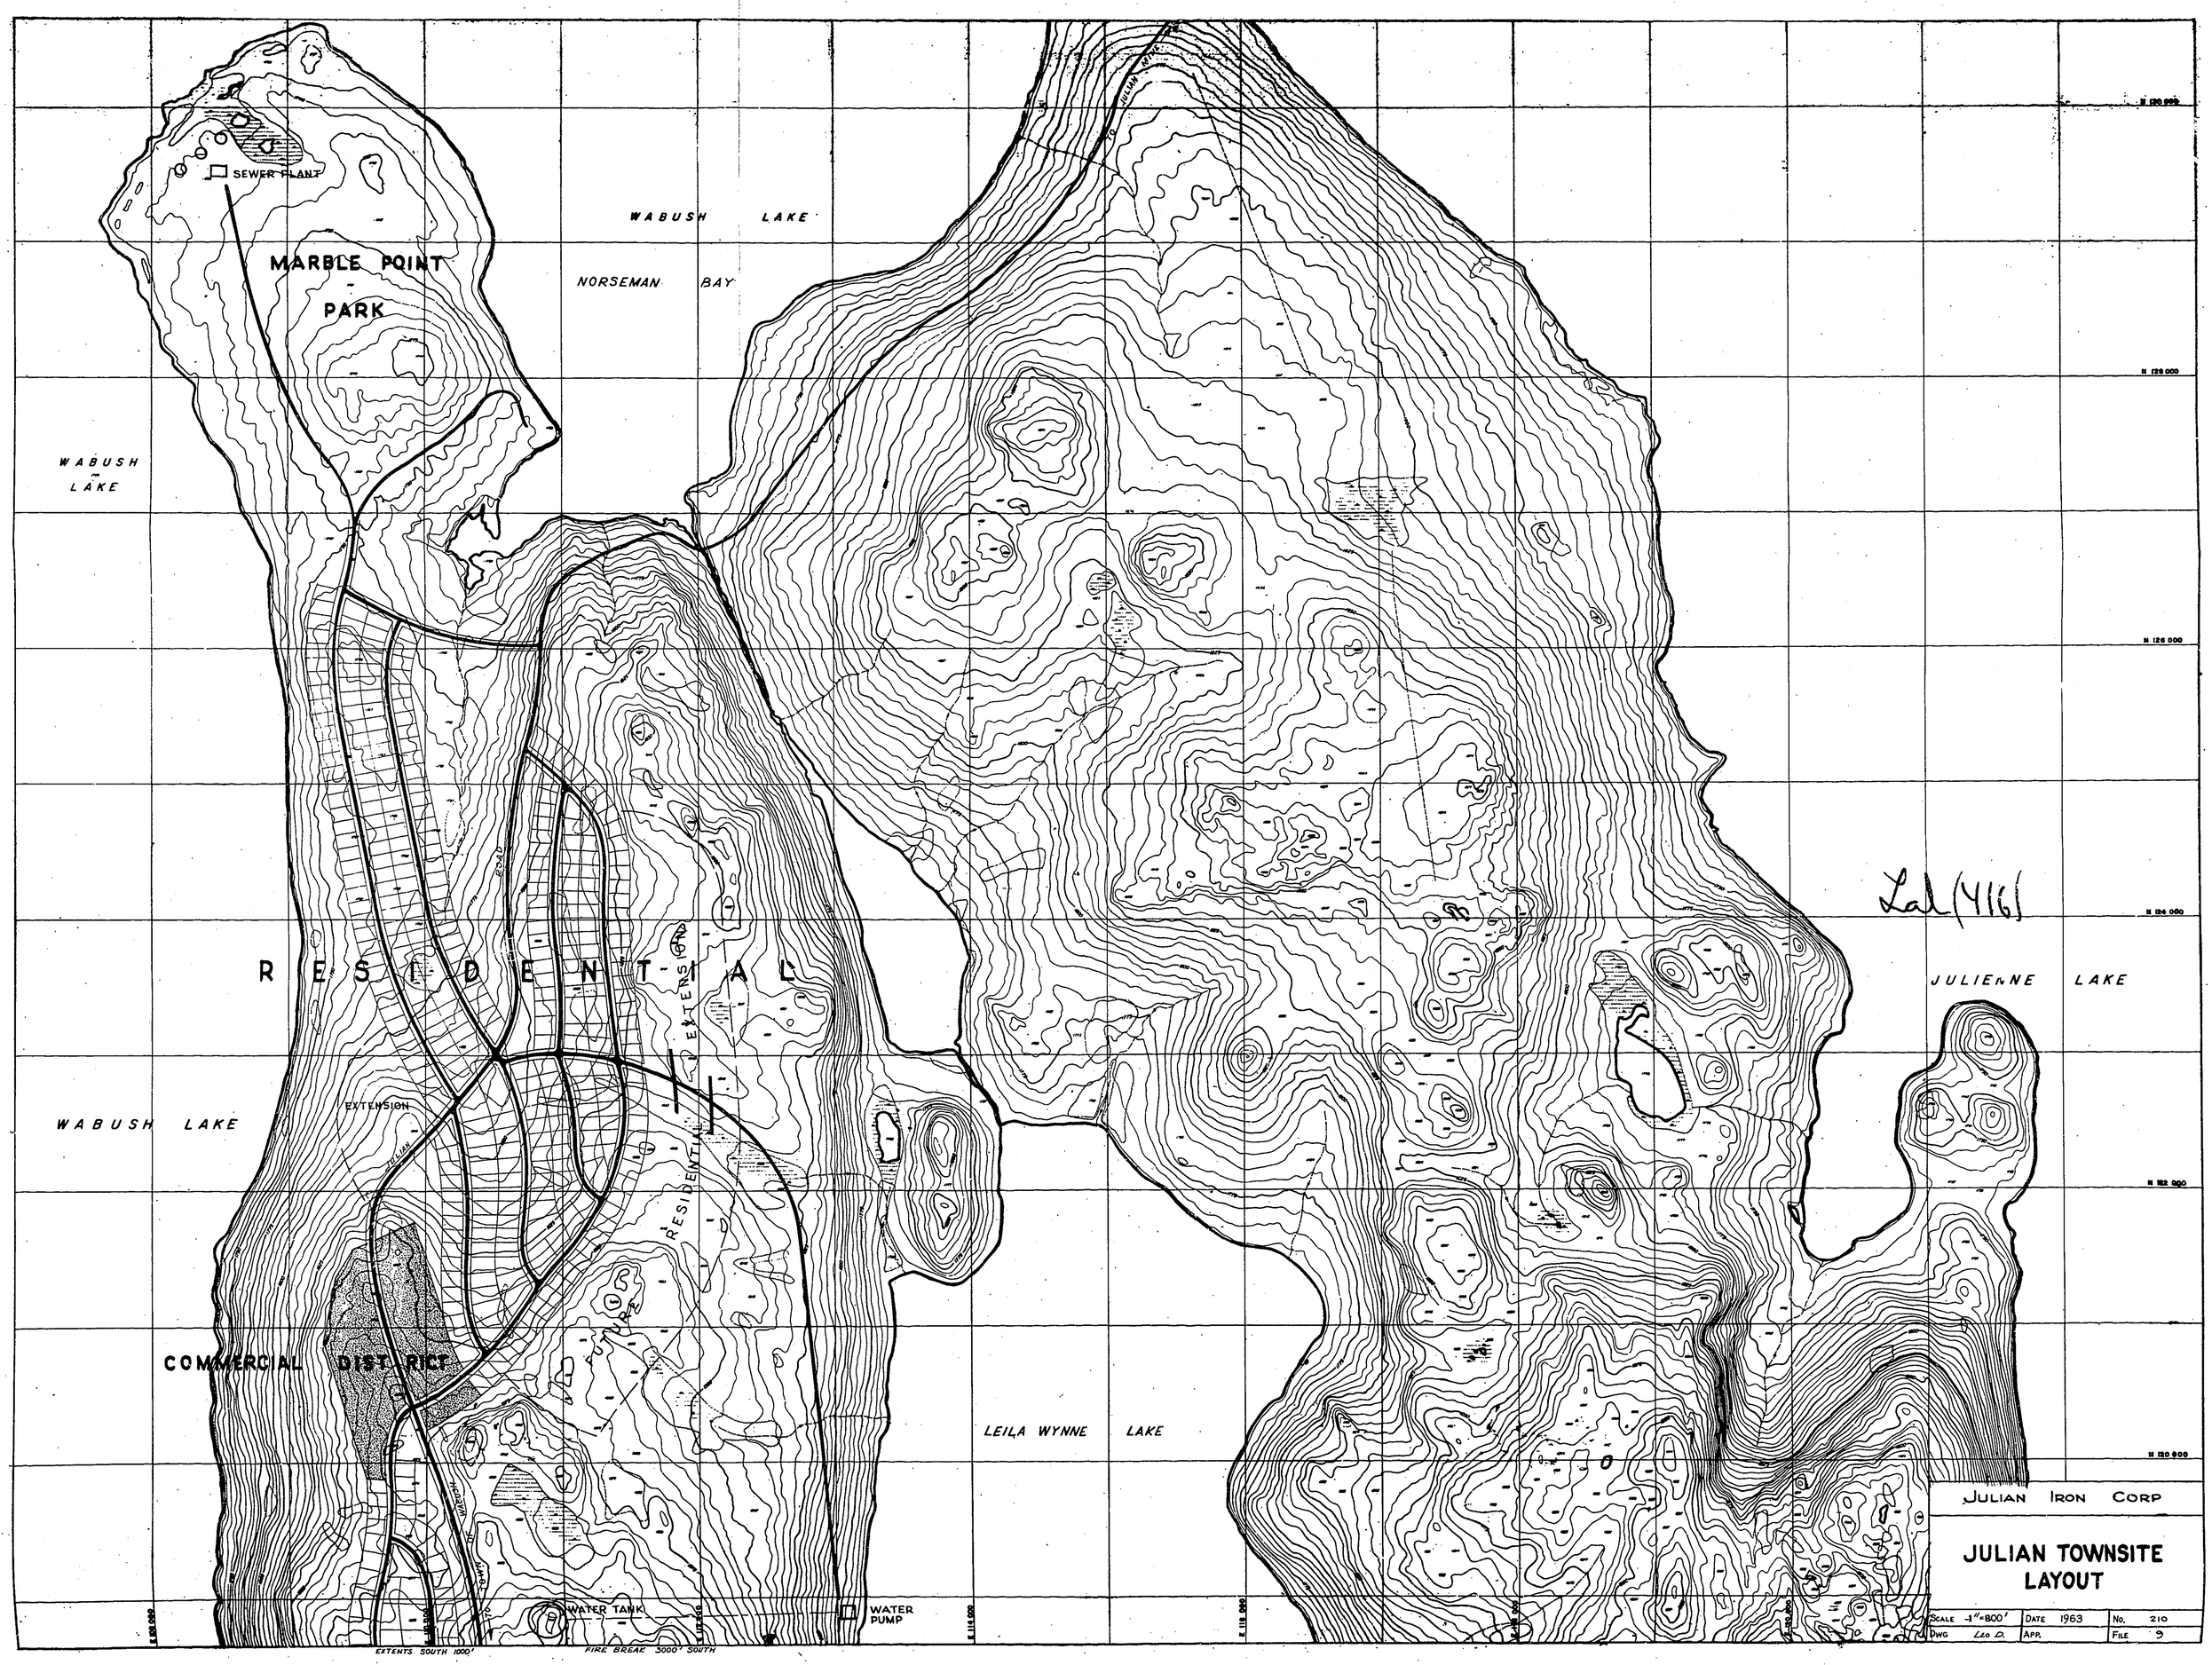
SEWER PLANT
MARBLE POINT PARK
WABUSH LAKE
NORSEMAN BAY
WABUSH LAKE
RESIDENTIAL
EXTENSION
RESIDENTIAL
EXTENSION
WABUSH LAKE
COMMERCIAL DISTRICT
LEILA WYNNE LAKE
JULIENNE LAKE
WATER TANK
WATER PUMP
EXTENTS SOUTH 1000'
FIRE BREAK 3000' SOUTH
N 128 000
N 126 000
N 124 000
N 122 000
N 120 000
E 108 000
E 110 000
E 112 000
E 114 000
E 116 000
E 118 000
E 120 000
Lal (4161)
JULIAN IRON CORP
JULIAN TOWNSITE LAYOUT
SCALE 1"=800'
DATE 1963
No. 210
DWG Leo D.
APP.
FILE 9