MINIMUM SIGHT DISTANCE 300m

HEIGHT OF EYE = 1.0m HEIGHT OF OBJECT = 0.0m

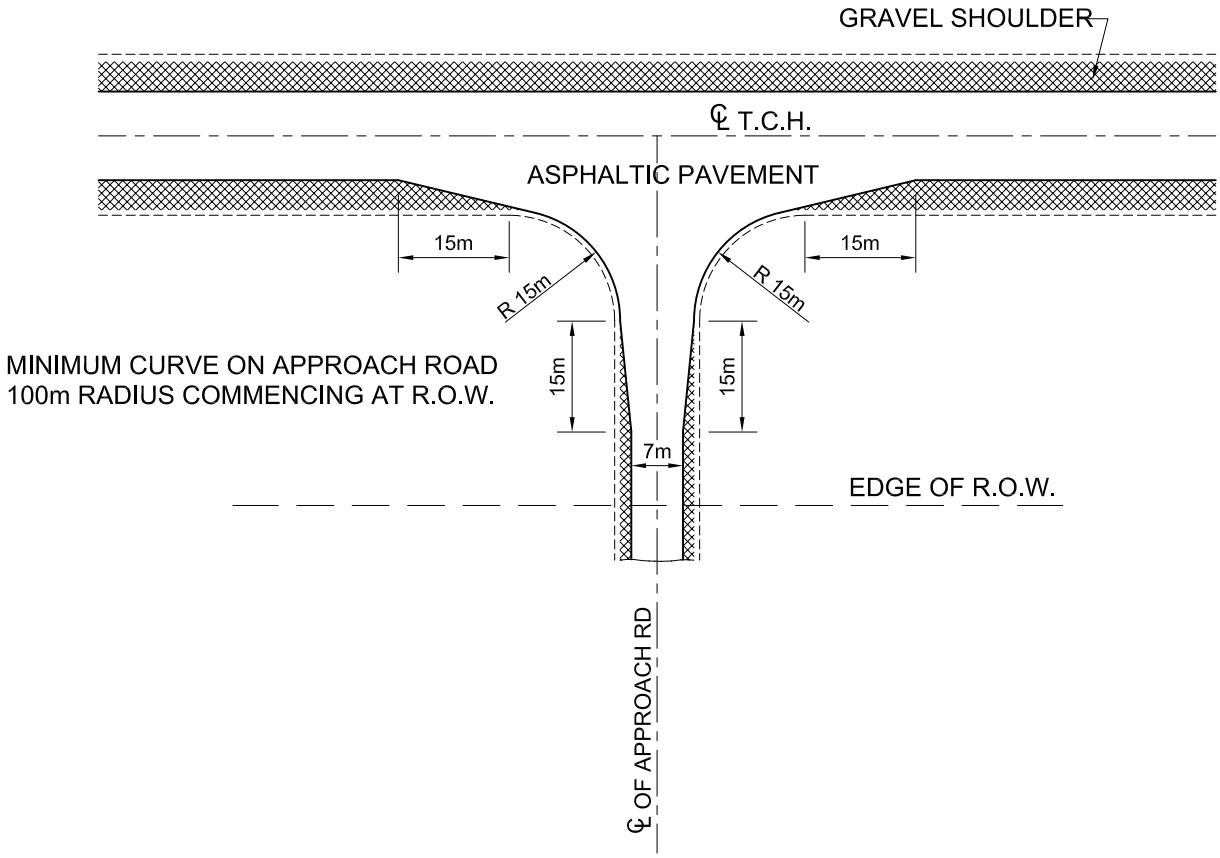

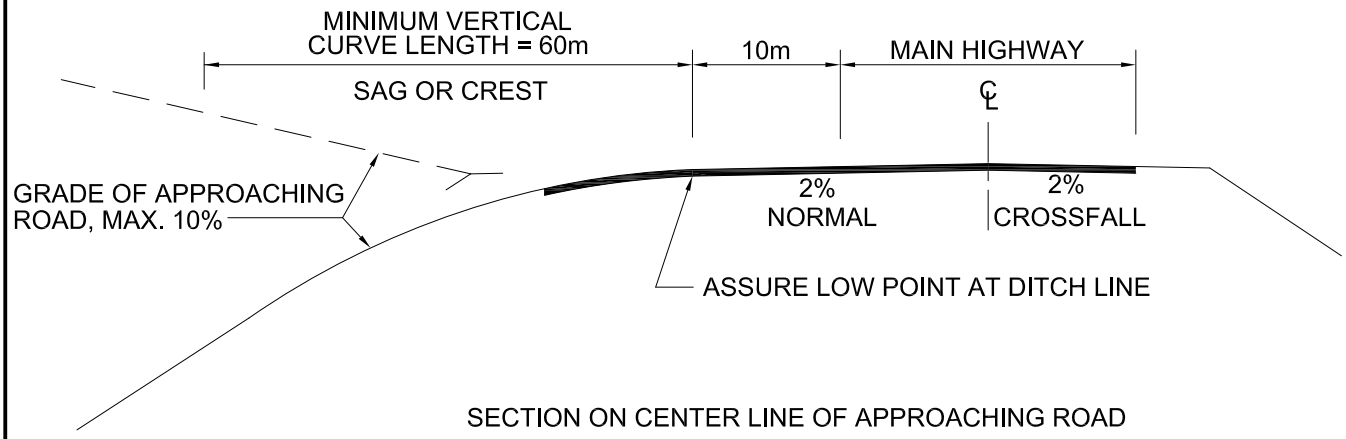

SECTION ON CENTER LINE OF APPROACHING ROAD

Newfoundland Labrador

TRANSPORTATION AND WORKS

HIGHWAY DESIGN DIVISION

CONSTRUCTION OF MINOR INTERSECTION

DRAWN BY: H. JONES	DATE: 02–01–10	SCALE N.T.S.