

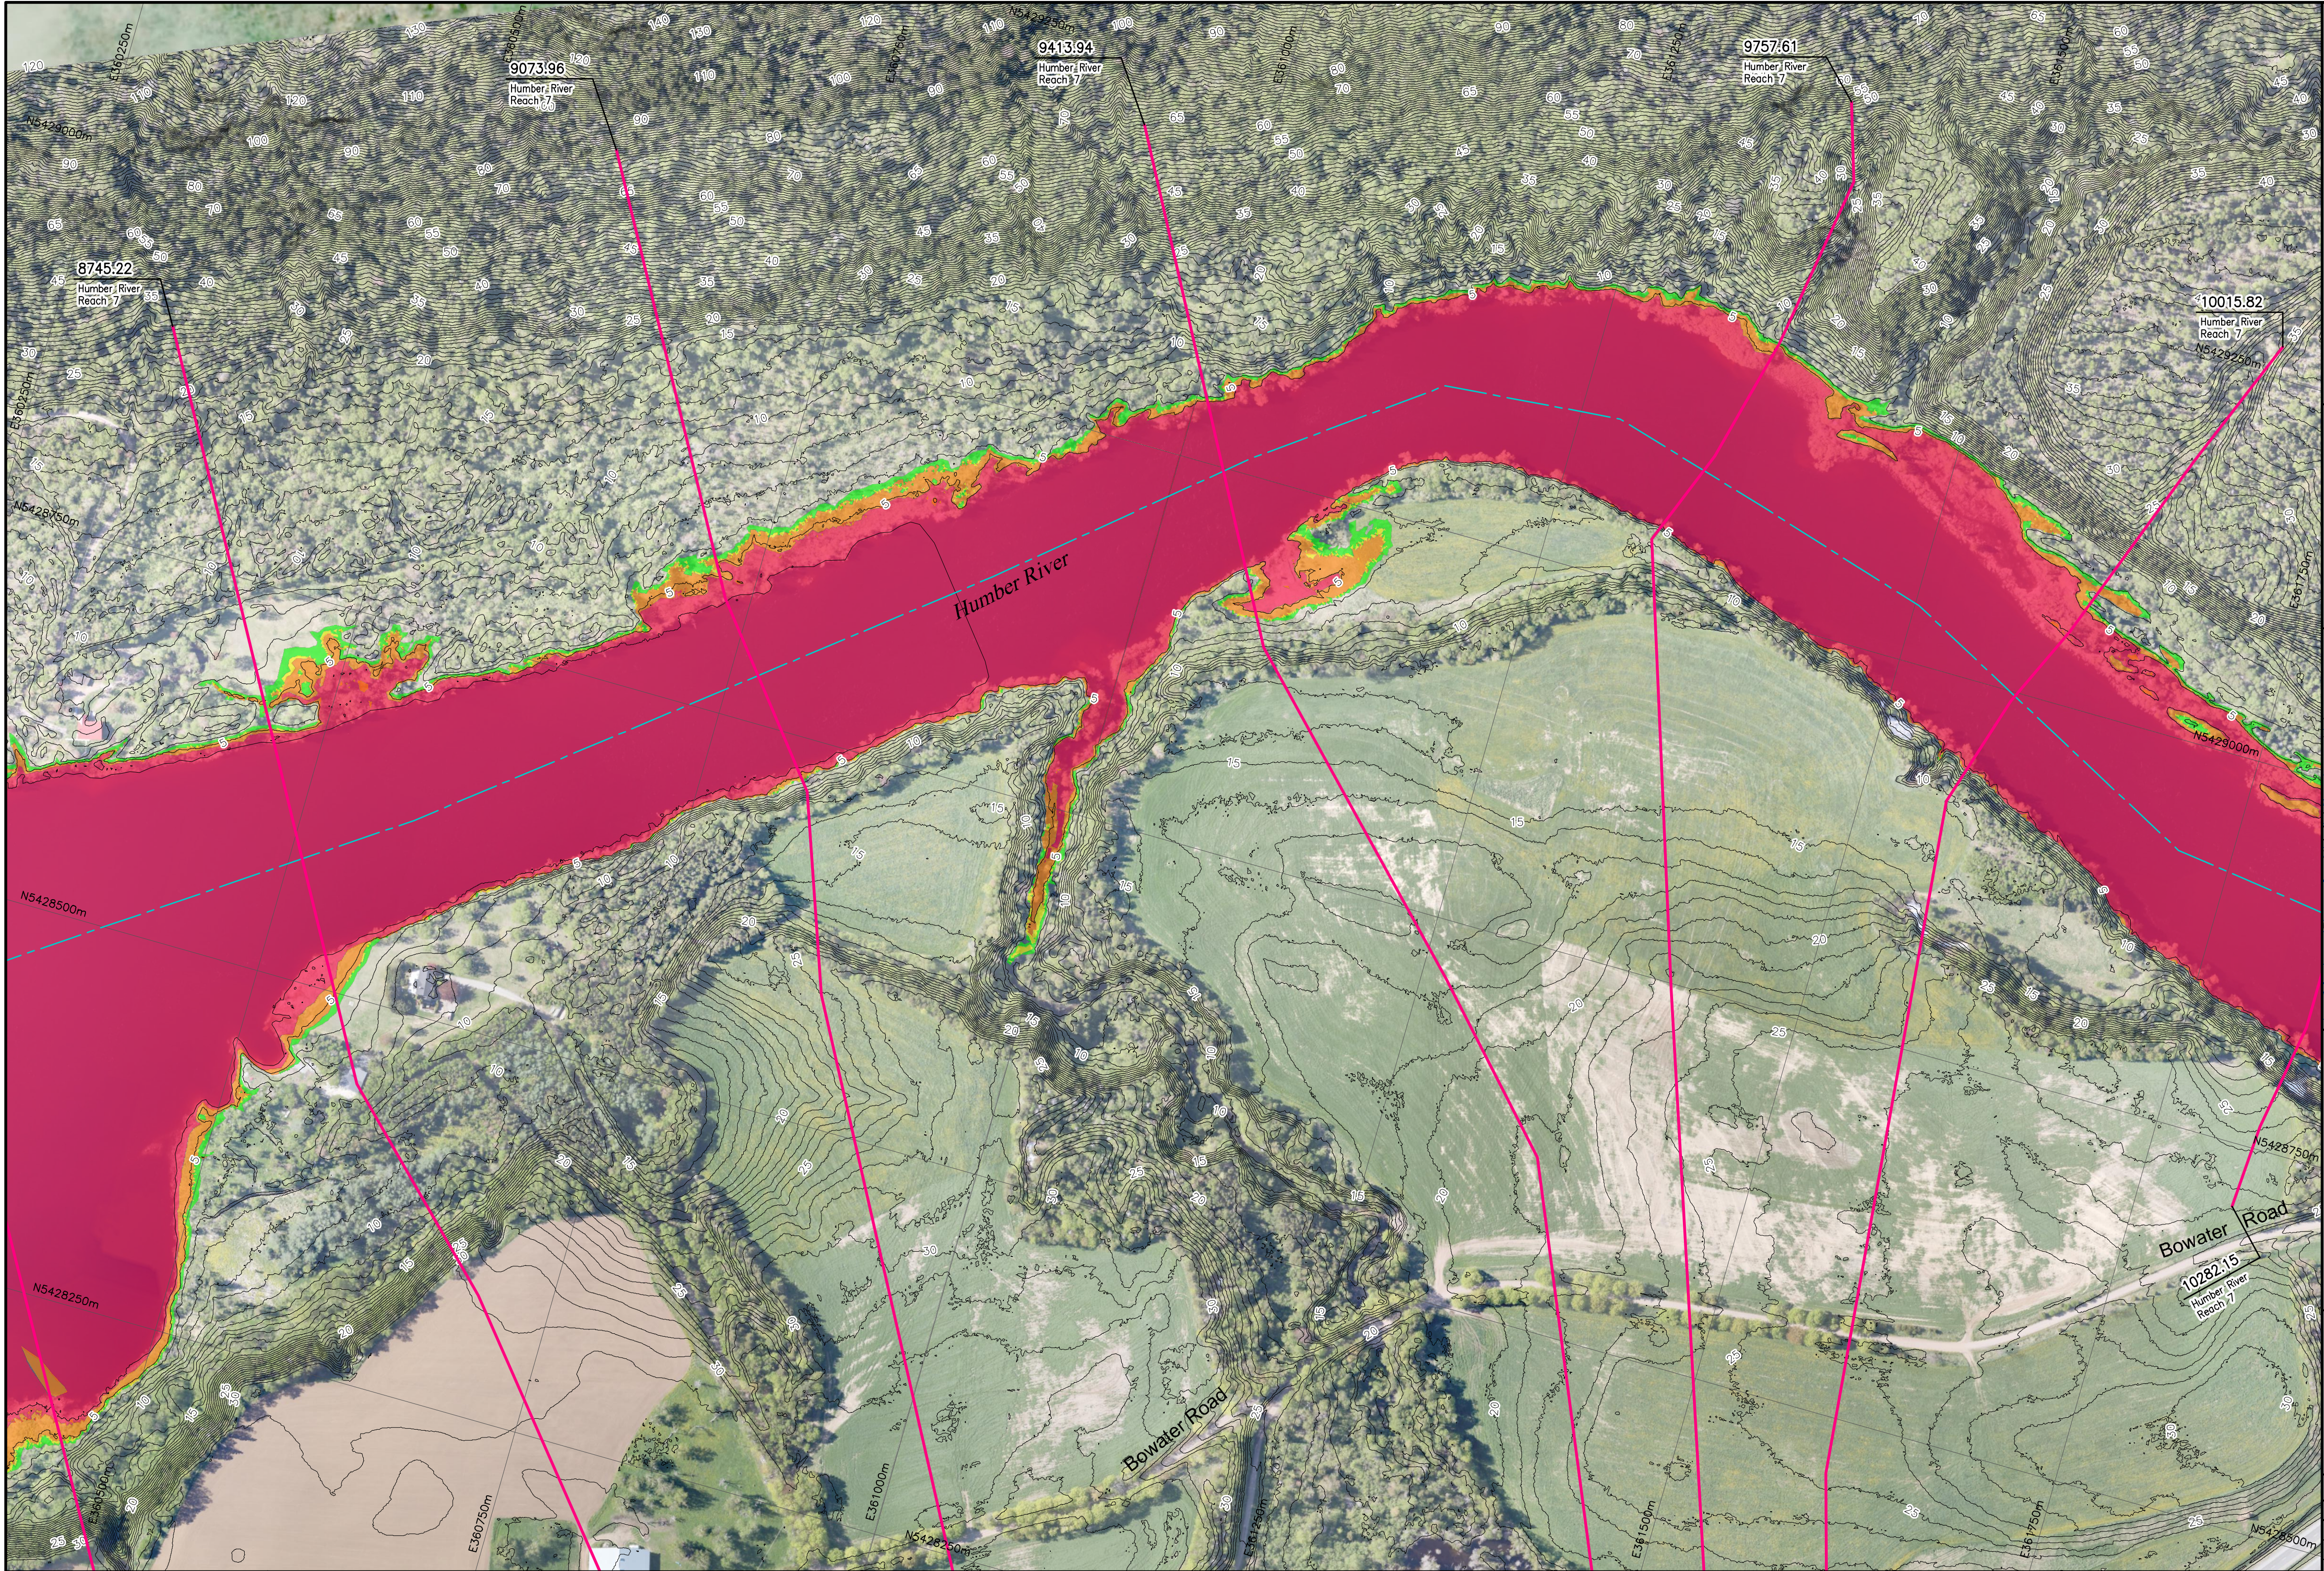


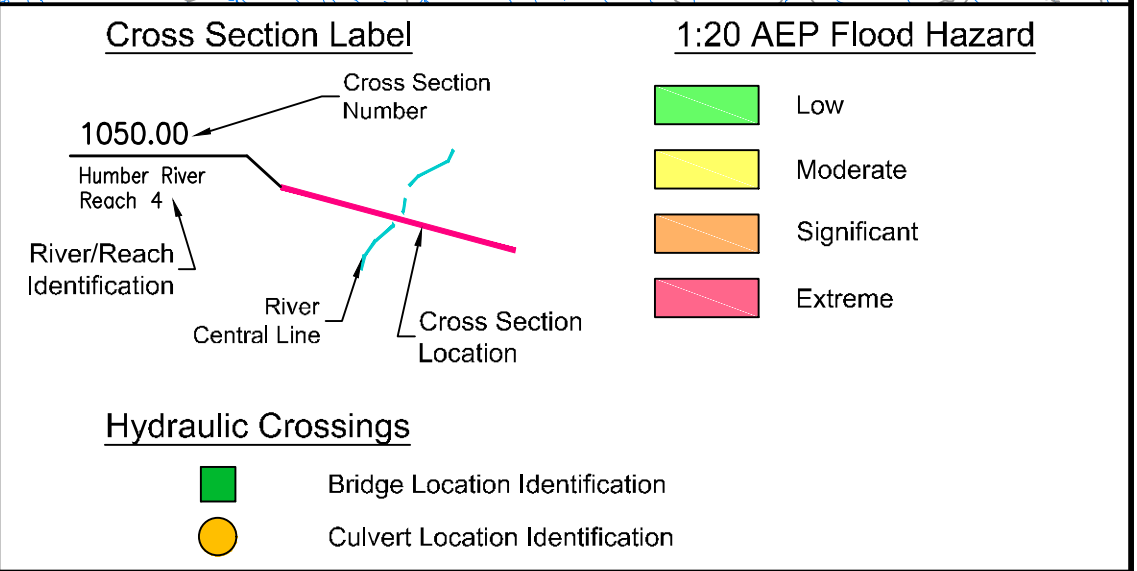

Newfoundland
Labrador
Department of Environment,
Climate Change, and Municipalities
**Climate Change
Flood Risk Map Study
Humber River Communities**

1:20 AEP Flood Hazard Mapping
Current Climate and
Current Development Condition
Humber River

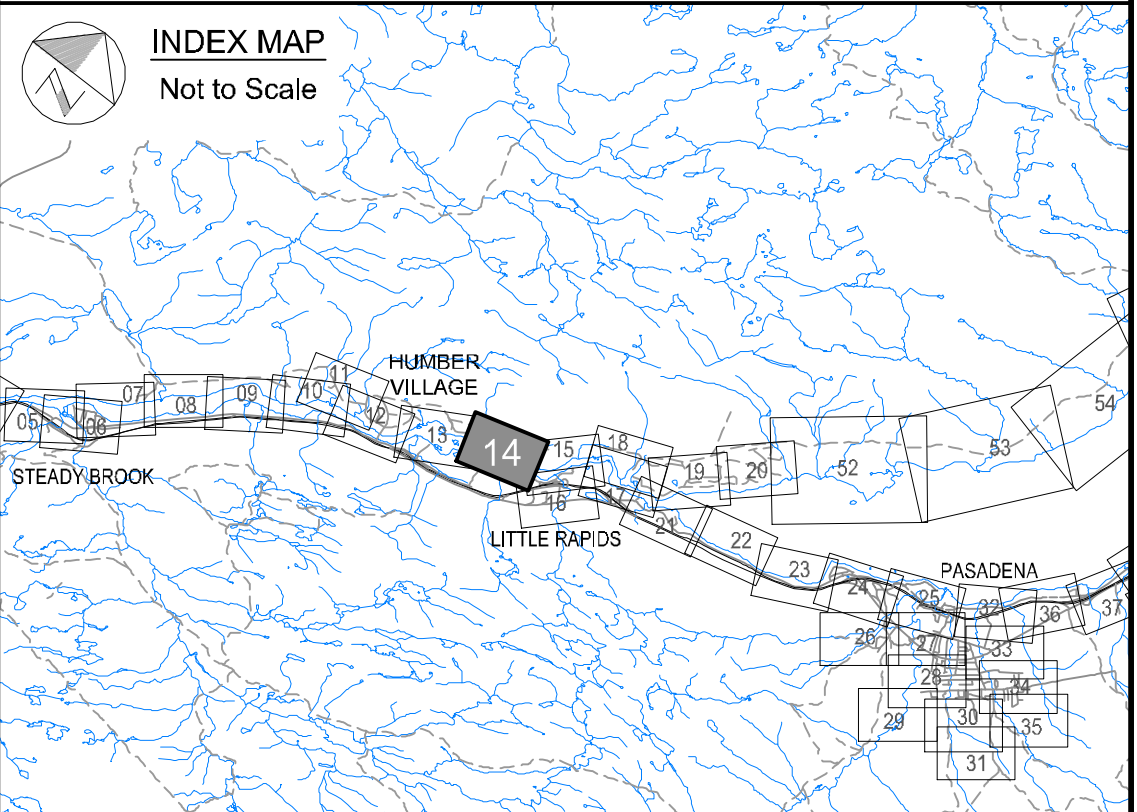

wood.

Please note that the Professional Engineer's stamp verifies the flood line and associated data, not the map unless otherwise noted.


REVISIONS			
No.	Description	BY	DATE

Sheet 14 of 90


I:\TPB188156 - Humber\06_DES-ENG\01_CAD\02_DWG\05_WF\01_PROJ\FloodMaps\BaseCase\FHM-CCCD\TPB188156-FHM-CCCD-20AEP-CM2.dwg

MTMNAD83
ZONE 3

SCALE VALID FOR FULL
SIZE 22"x34" PLOT ONLY

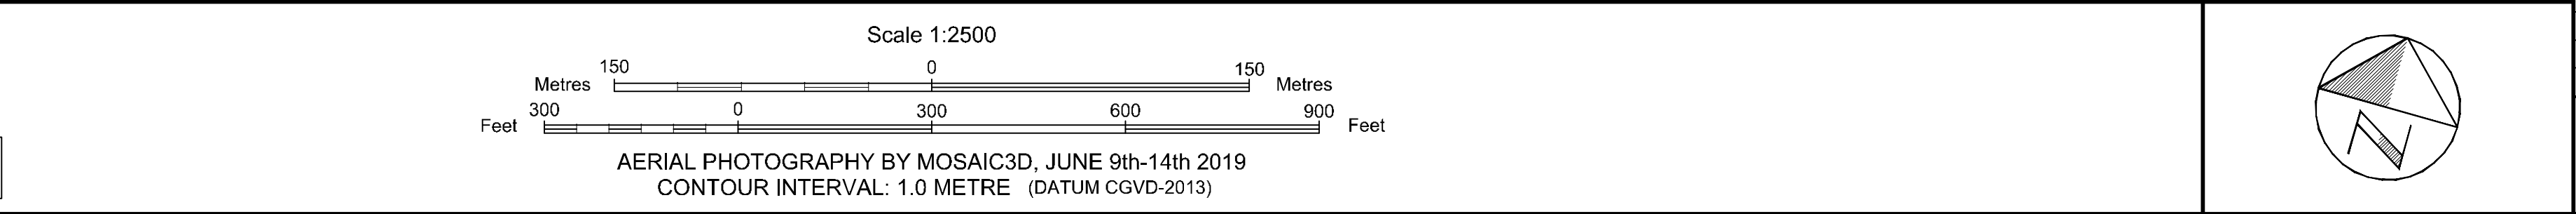



I:\TP188156 - Humber\06_DES-ENG\01_CAD\02_DWG\05_WF\01_PROJ\FloodMaps\BoseCase\FHM-CCCD\TP188156-FHM-CCCD-00AEP-CM2.dwg

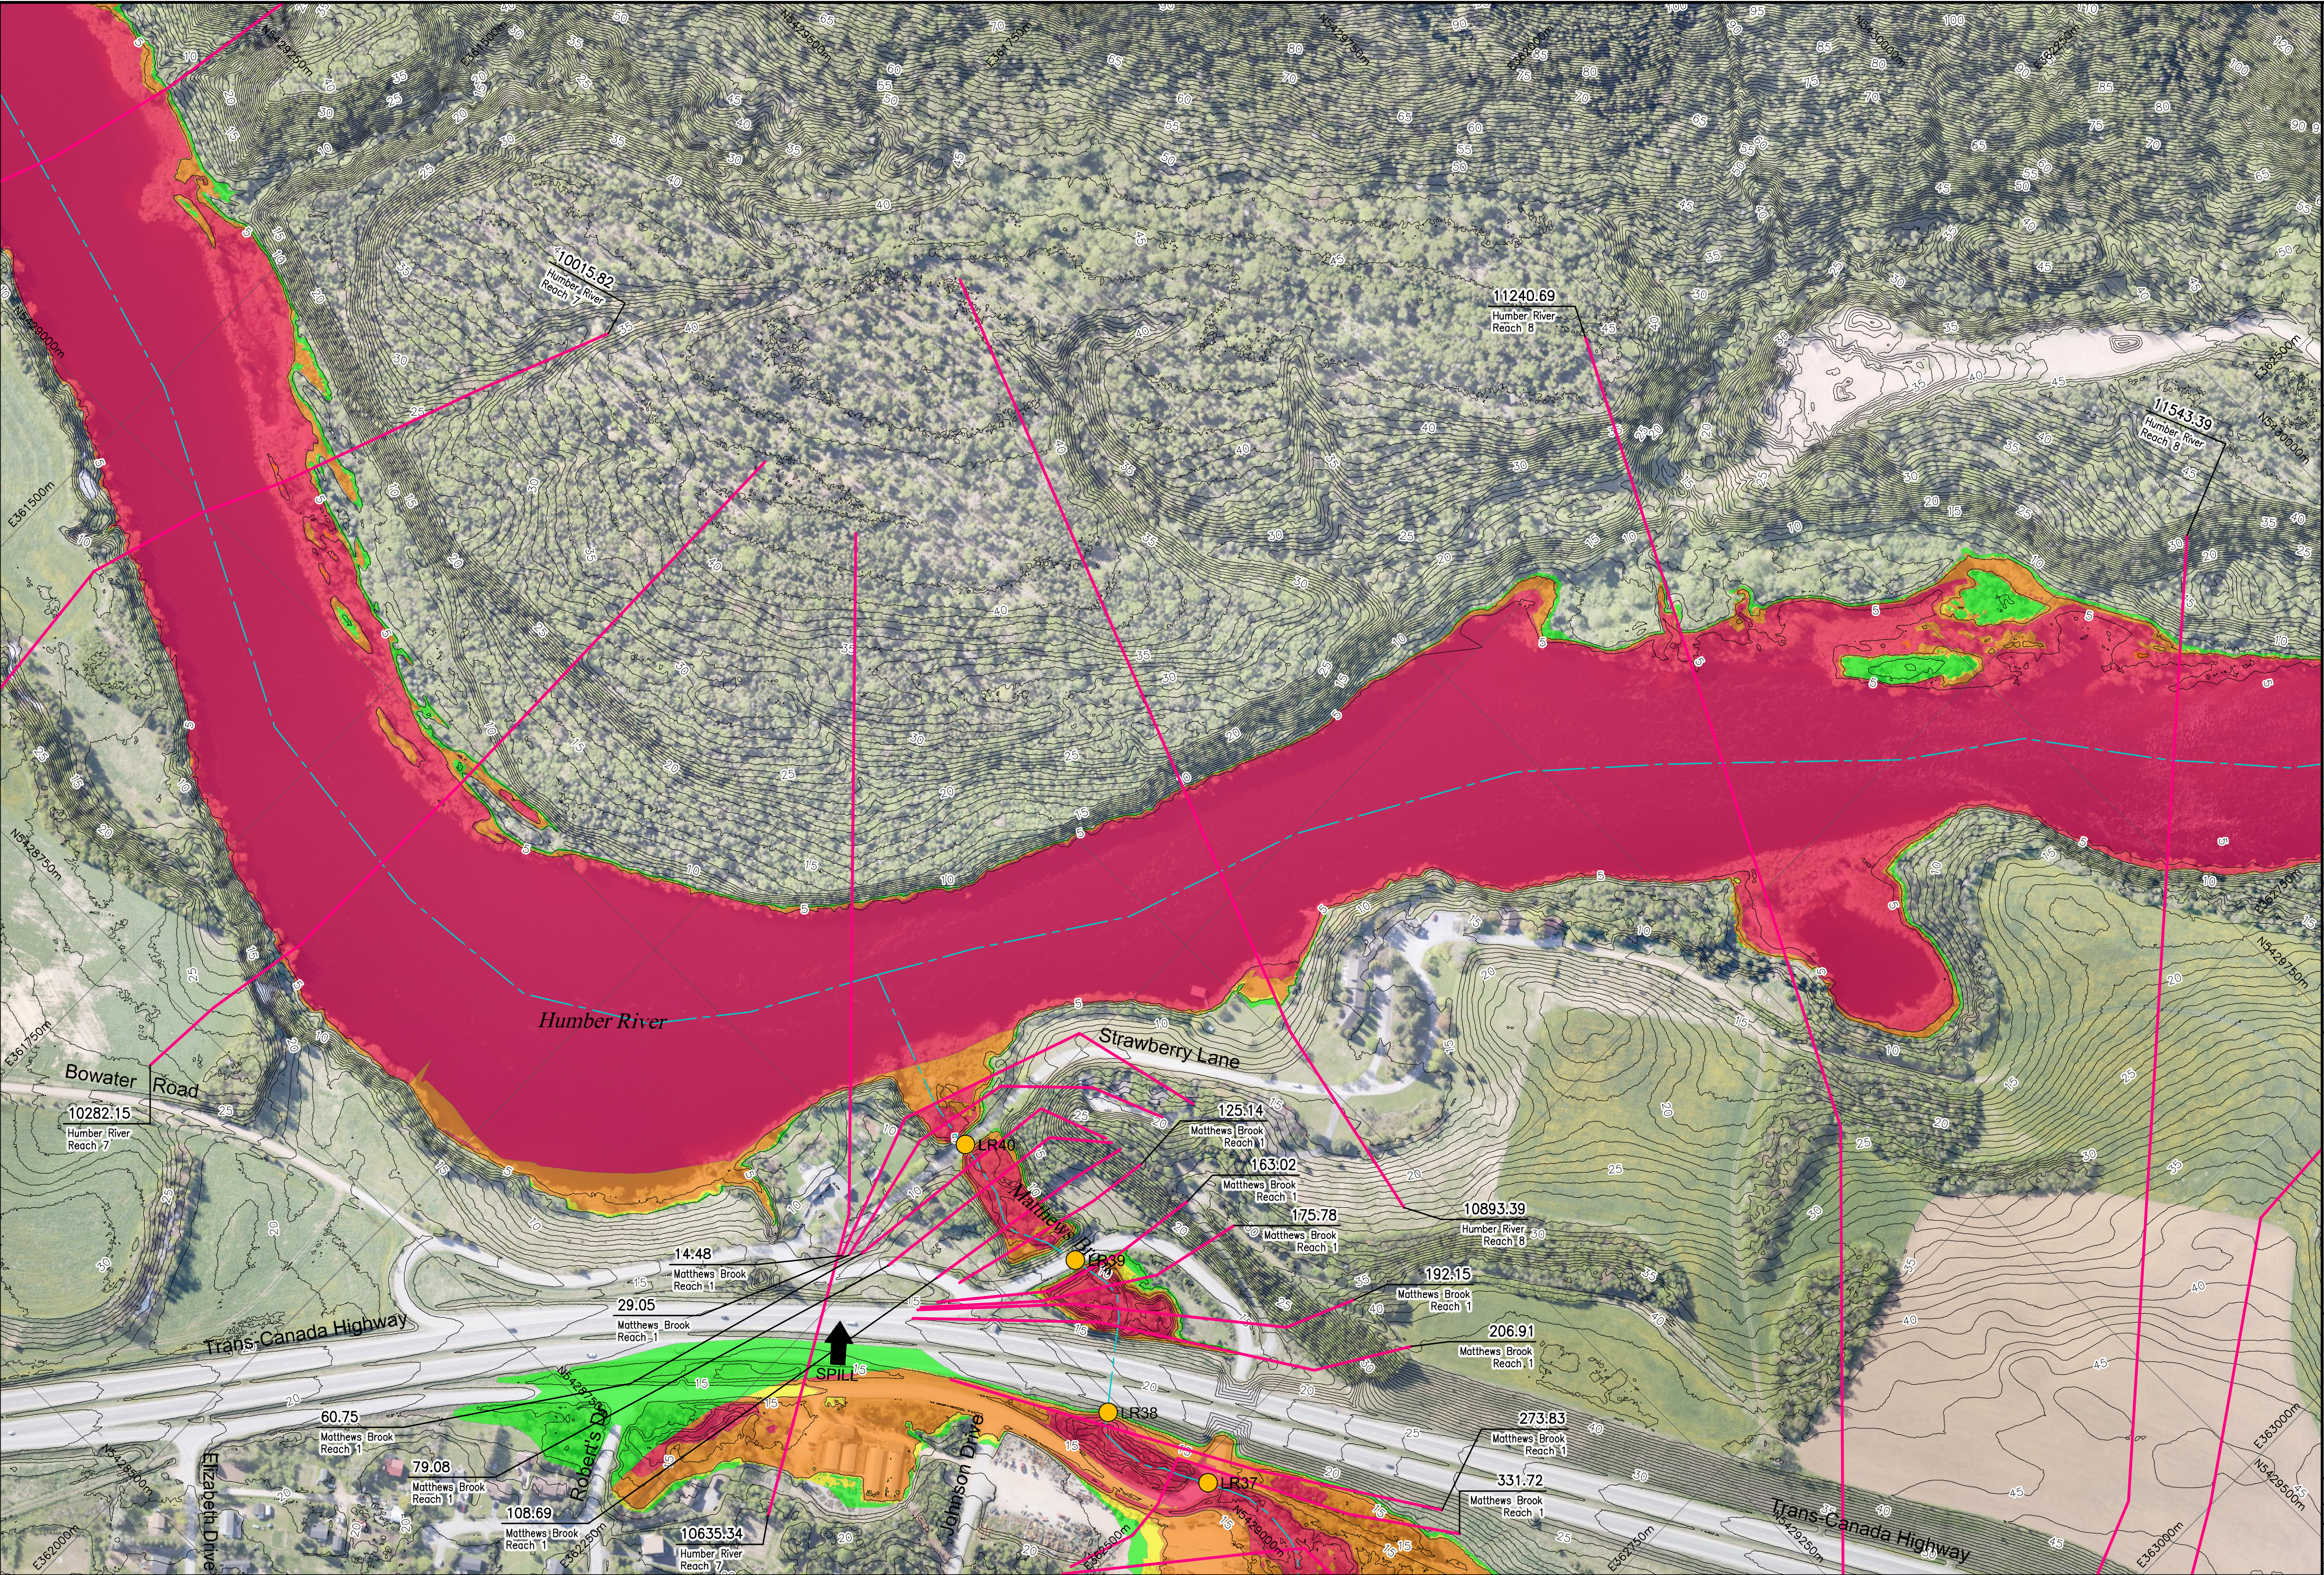

**Climate Change
Flood Risk Map Study
Humber River Communities**

1:20 AEP Flood Hazard Mapping
Current Climate and
Current Development Condition

Humber River
Matthews Brook

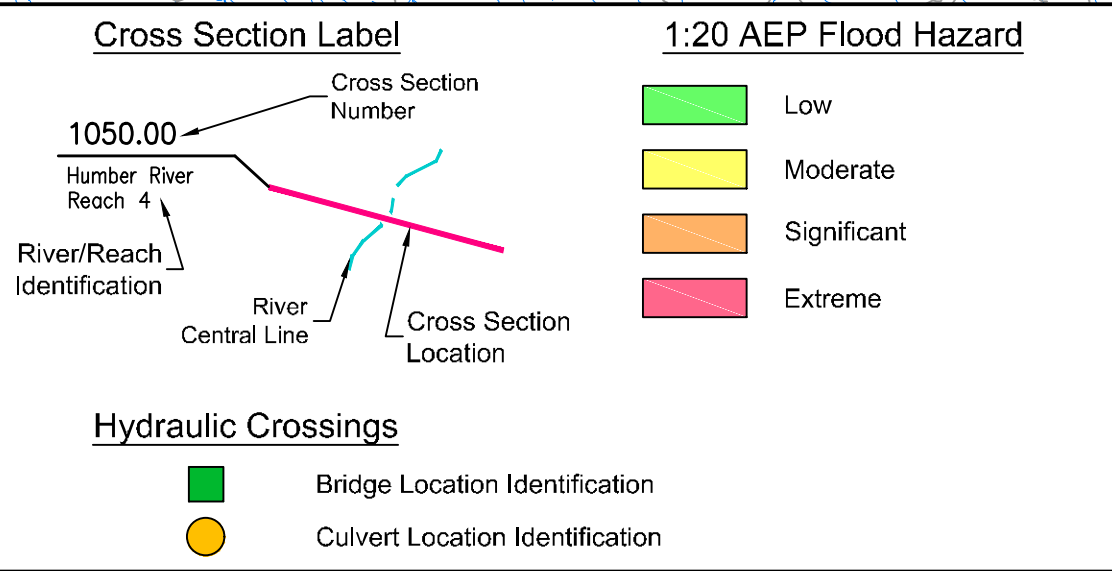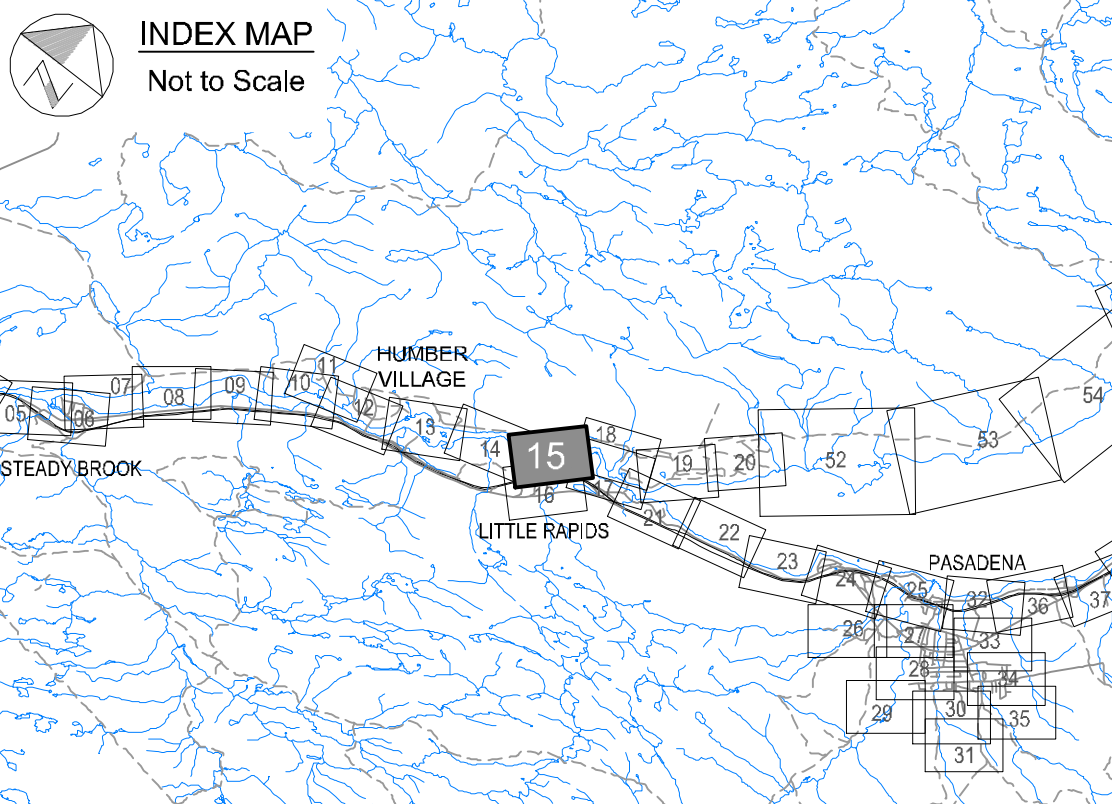

wood.



Please note that the Professional Engineer's stamp verifies the flood line and associated data, not the map unless otherwise noted.


REVISIONS

No.	Description	BY	DATE

MTMNAD83
ZONE 3

SCALE VALID FOR FULL
SIZE 22"x34" PLOT ONLY

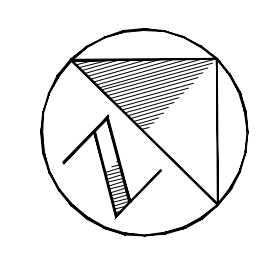
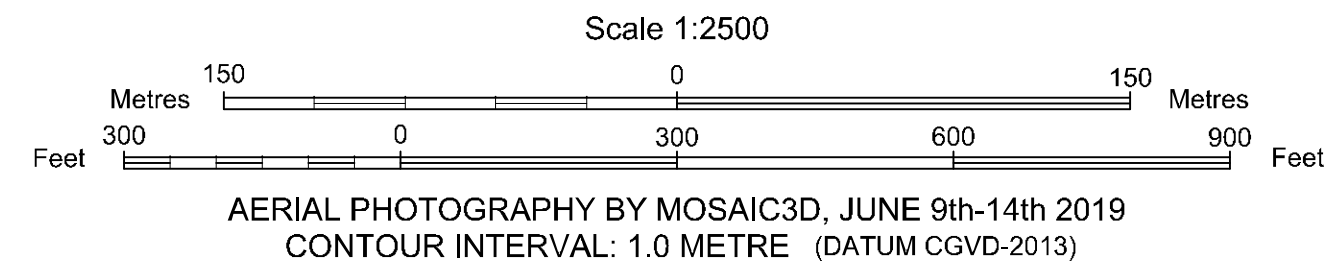


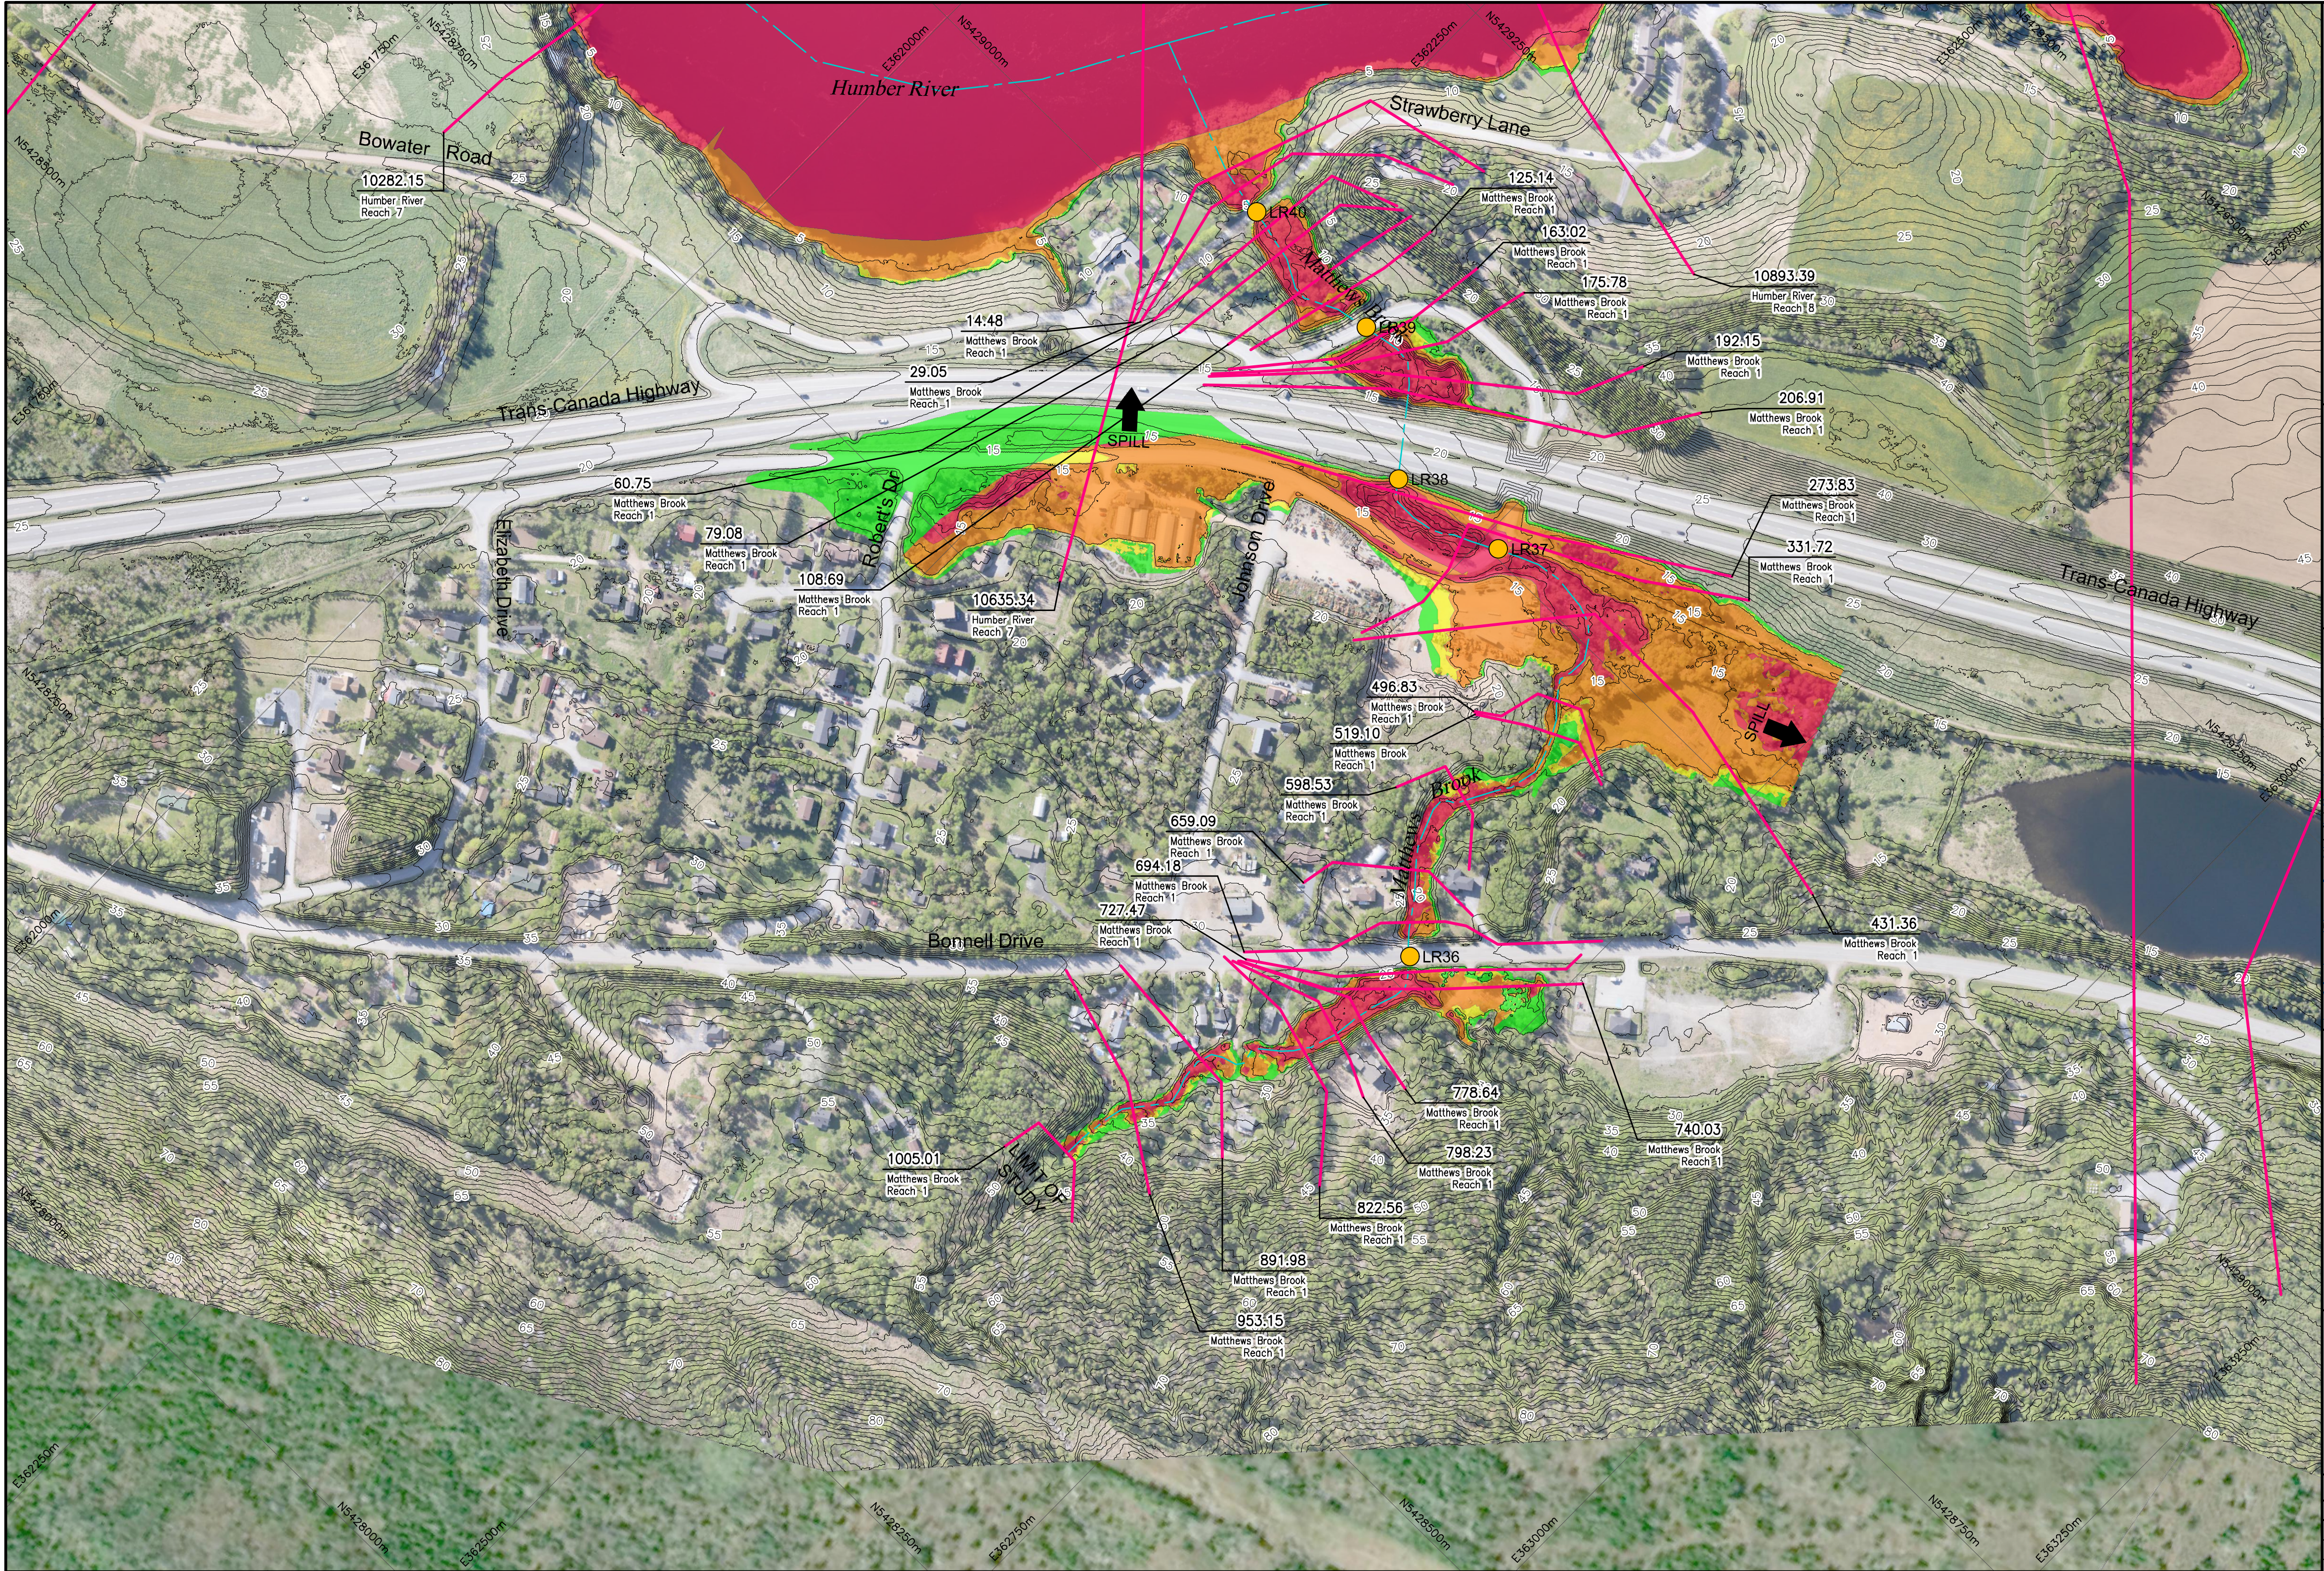

**Newfoundland
Labrador**
Department of Environment,
Climate Change, and Municipalities

Climate Change Flood Risk Map Study Humber River Communities

1:20 AEP Flood Hazard Mapping
Current Climate and
Current Development Condition
Humber River
Matthews Brook

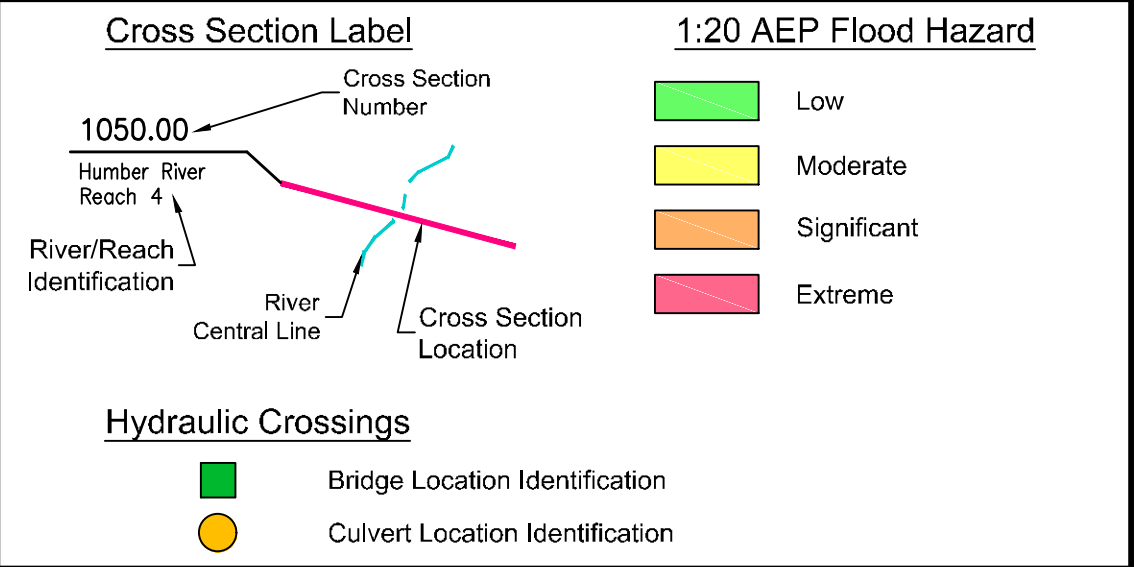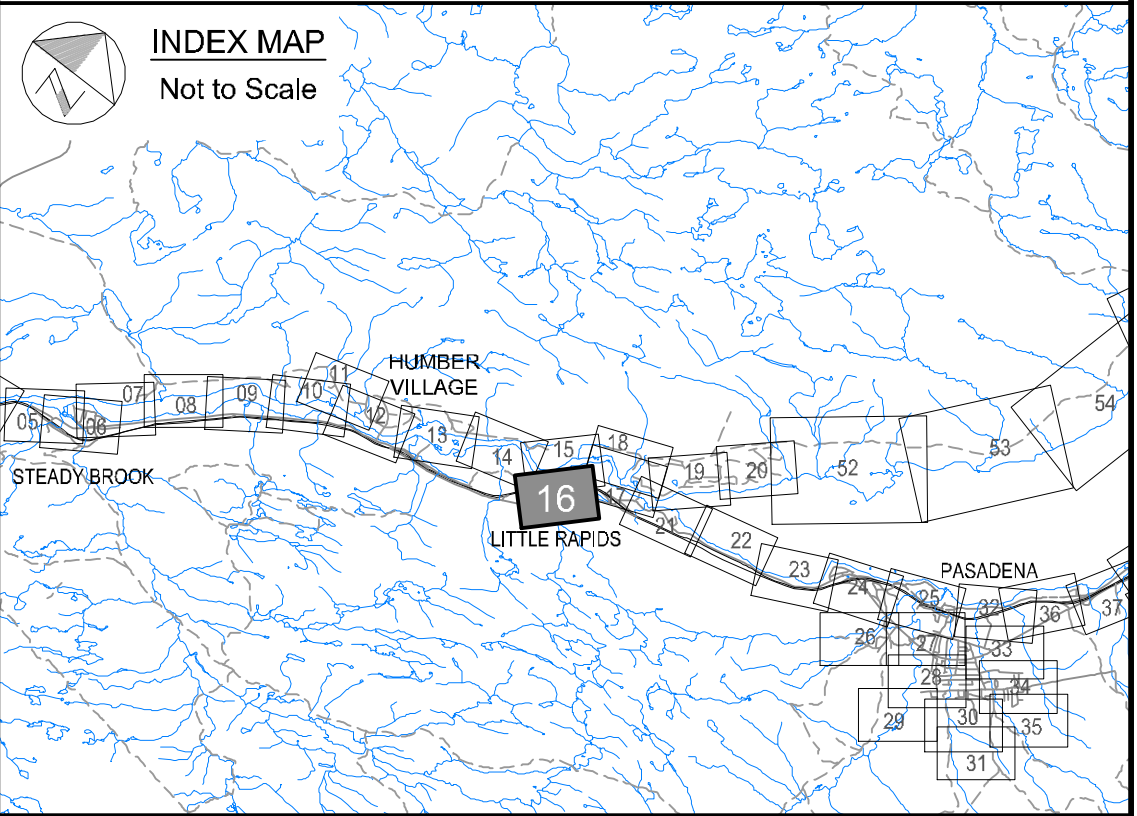


wood.

Please note that the Professional Engineer's stamp verifies the flood line and associated data, not the map unless otherwise noted.

R E V I S I O N S			
No.	Description	BY	DATE

Sheet 16 of 90

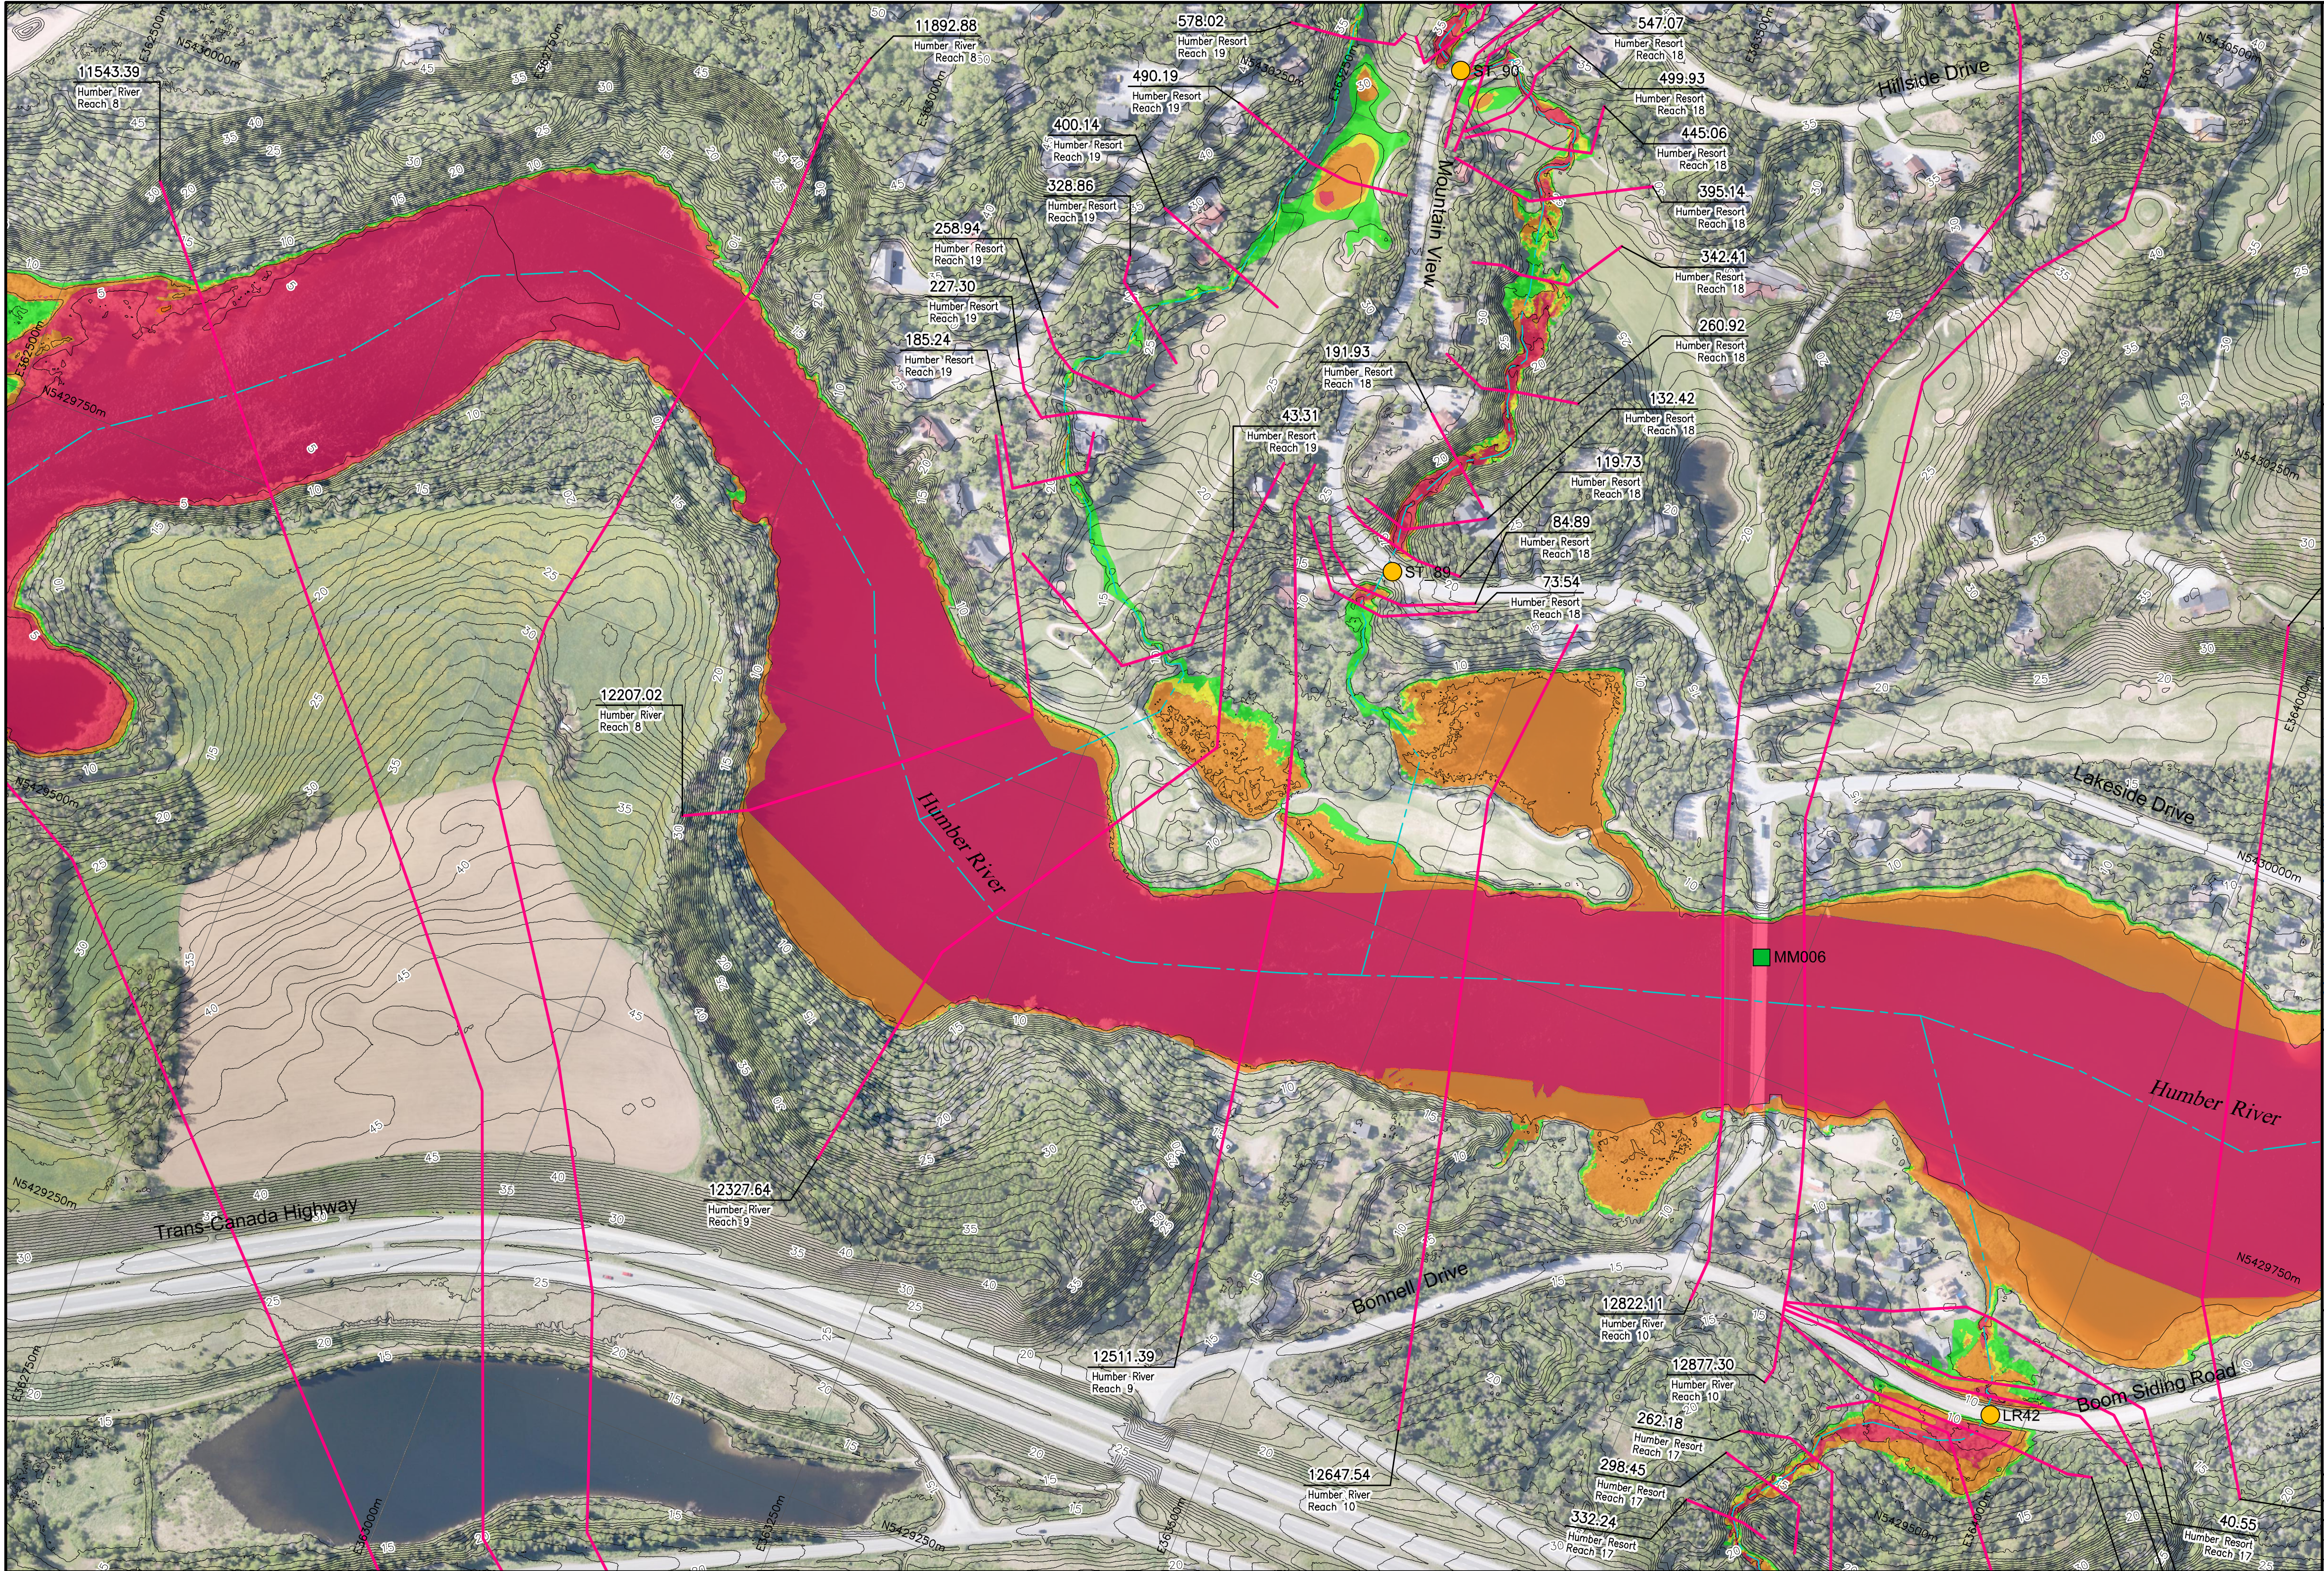




Newfoundland Labrador

Department of Environment,
Climate Change, and Municipalities

Climate Change Flood Risk Map Study Humber River Communities

1:20 AEP Flood Hazard Mapping
Current Climate and
Current Development Condition
Humber River
Humber Resort Watercourses

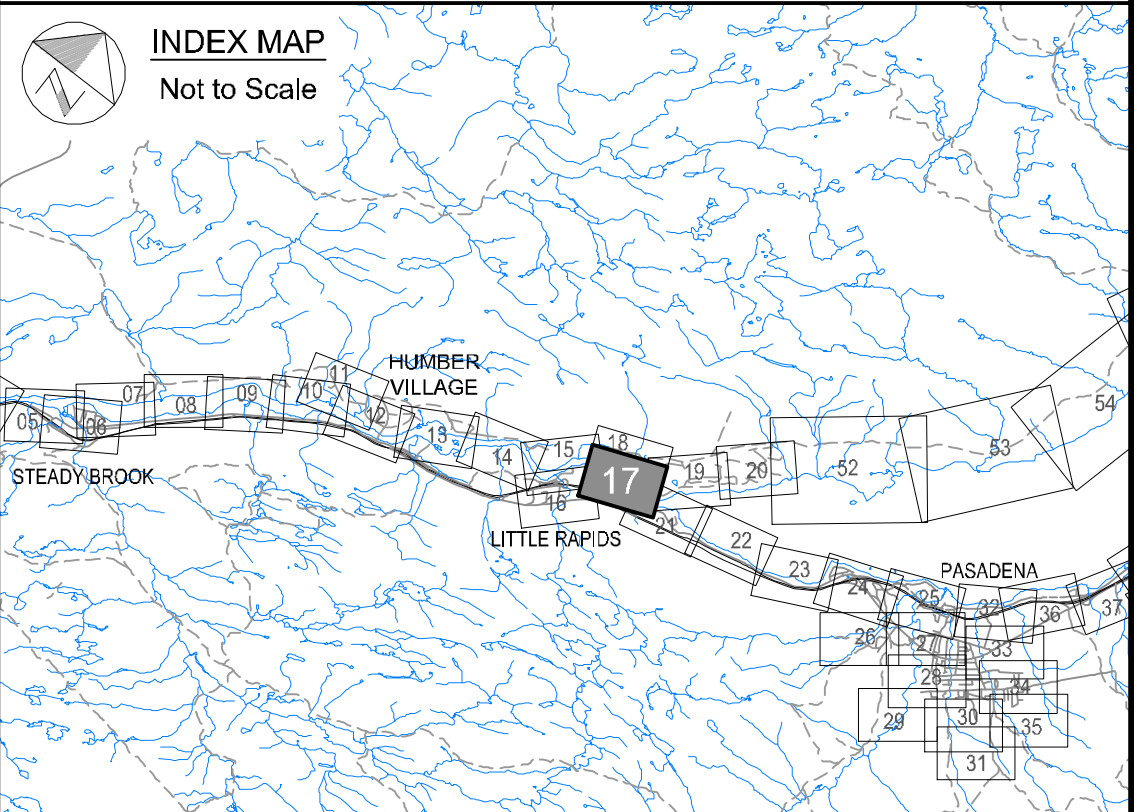

Cross Section Label

1050.00
Humber River Reach 4
River/Reach Identification

Cross Section Number
Cross Section Location

River Central Line

Hydraulic Crossings

MM006 Bridge Location Identification
LR42 Culvert Location Identification

1:20 AEP Flood Hazard

- Low
- Moderate
- Significant
- Extreme



Please note that the Professional Engineer's stamp verifies the flood line and associated data, not the map unless otherwise noted.

R E V I S I O N S			
No.	Description	BY	DATE


MTMNAD83
ZONE 3

SCALE VALID FOR FULL
SIZE 22"x34" PLOT ONLY


Scale 1:2500

Metres 150 0 150
Feet 300 0 300 600 900

AERIAL PHOTOGRAPHY BY MOSAIC3D, JUNE 9th-14th 2019
CONTOUR INTERVAL: 1.0 METRE (DATUM CGVD-2013)

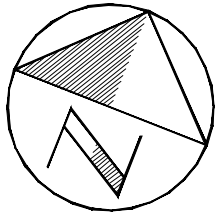


I:\TPB188156 - Humber\06_DES-ENG\01_CAD\02_DWGS\05_WFR\01_PROJ\FloodMaps\BaseCase\FHM-CCCD\TPB188156-FHM-CCCD-20AEP-CM2.dwg

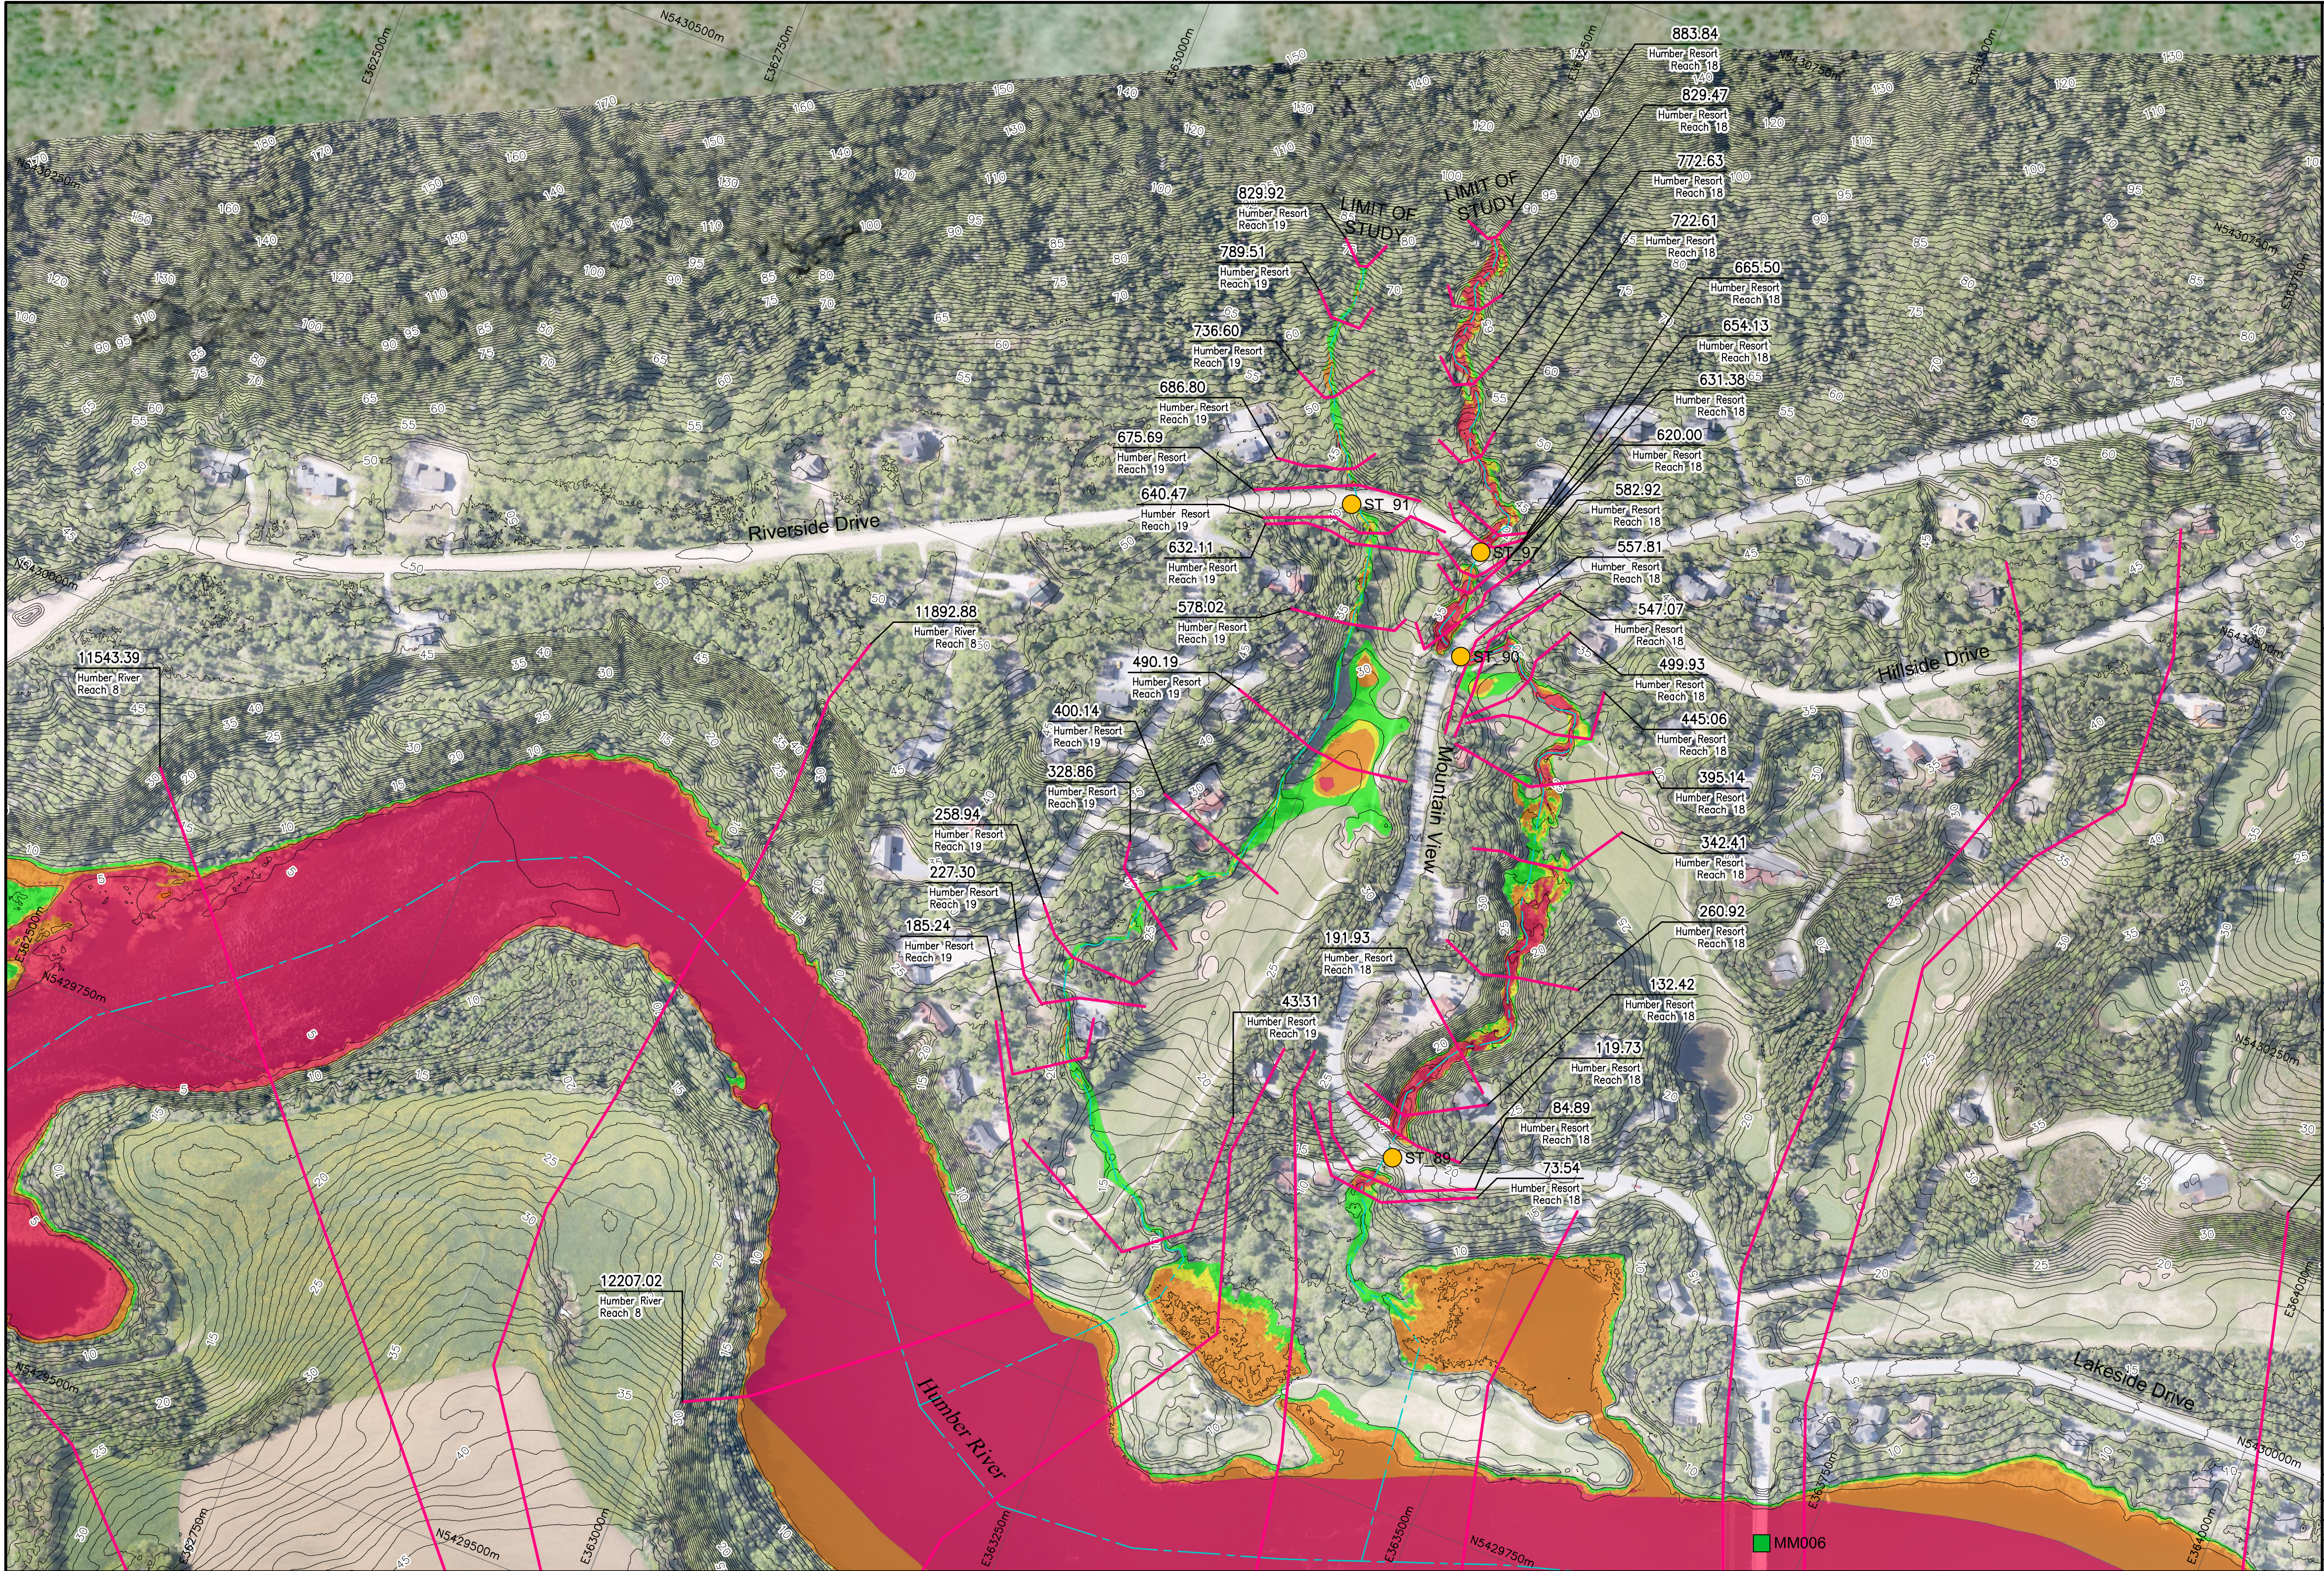

**Newfoundland
Labrador**
Department of Environment,
Climate Change, and Municipalities

**Climate Change
Flood Risk Map Study
Humber River Communities**

1:20 AEP Flood Hazard Mapping
Current Climate and
Current Development Condition
Humber River
Humber Resort Watercourses

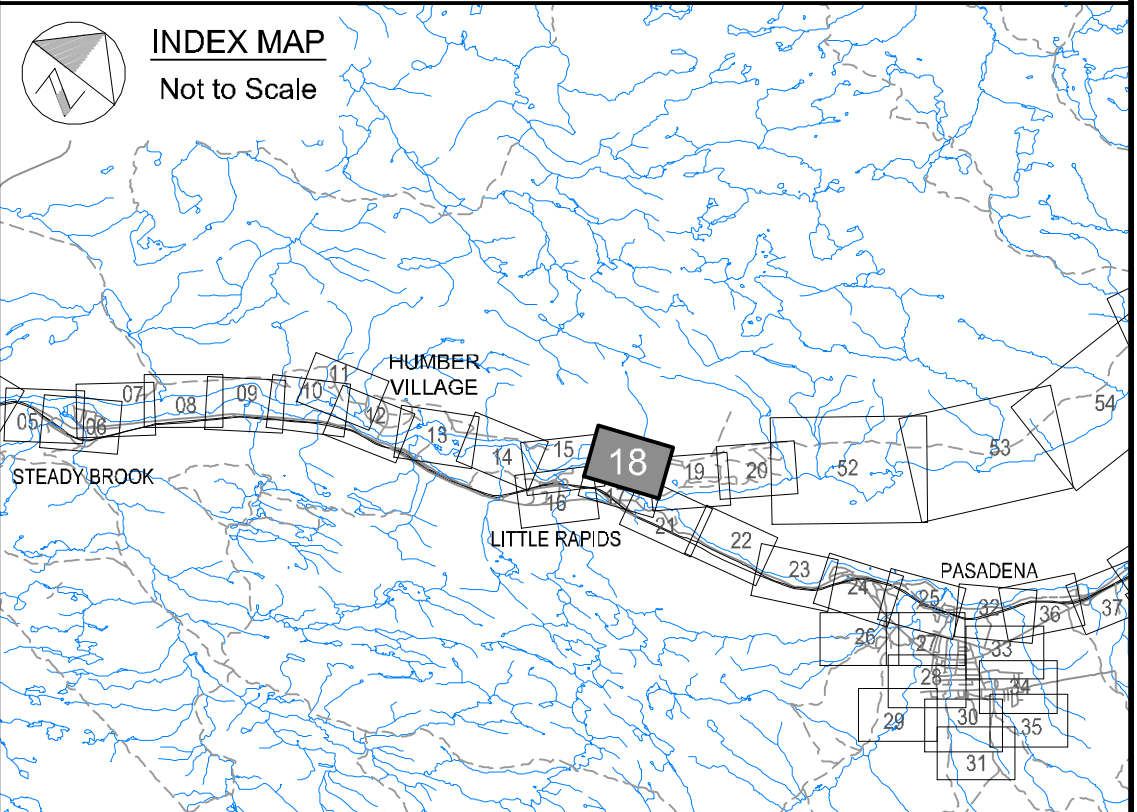

Cross Section Label
1050.00
Humber River
Reach 4
River/Reach
Identification
Cross Section
Number
River
Central Line
Cross Section
Location

1:20 AEP Flood Hazard
Low
Moderate
Significant
Extreme

Hydraulic Crossings
Bridge Location Identification
Culvert Location Identification

wood.
Please note that the Professional
Engineer's stamp verifies the flood
line and associated data, not the
map unless otherwise noted.

R E V I S I O N S			
No.	Description	BY	DATE

**MTMNAD83
ZONE 3**

SCALE VALID FOR FULL
SIZE 22"x34" PLOT ONLY

Scale 1:2500
Metres 150 0 150
Feet 300 0 300 600 900
AERIAL PHOTOGRAPHY BY MOSAIC3D, JUNE 9th-14th 2019
CONTOUR INTERVAL: 1.0 METRE (DATUM CGVD-2013)

I:\TPB188156 - Humber\06_DES-ENG\01_CAD\02_DWG\05_WF\01_PROJ\FloodMaps\BaseCase\FHM-CCCD\TPB188156-FHM-CCCD-20AEP-CM2.dwg