

I:\TPB188156 - Humber\06_DES-ENG\01_CAD\02_DWG\05_WF\01_PROJ\FloodMaps\ZoneCase\FZM-CCCD\TPB188156-FZM-CCCD-QM4.dwg





**Newfoundland
Labrador**
Department of Environment,
Climate Change, and Municipalities

Climate Change
Flood Risk Map Study
Humber River Communities

Flood Extent Map
Current Climate and
Current Development Condition

Deer Lake

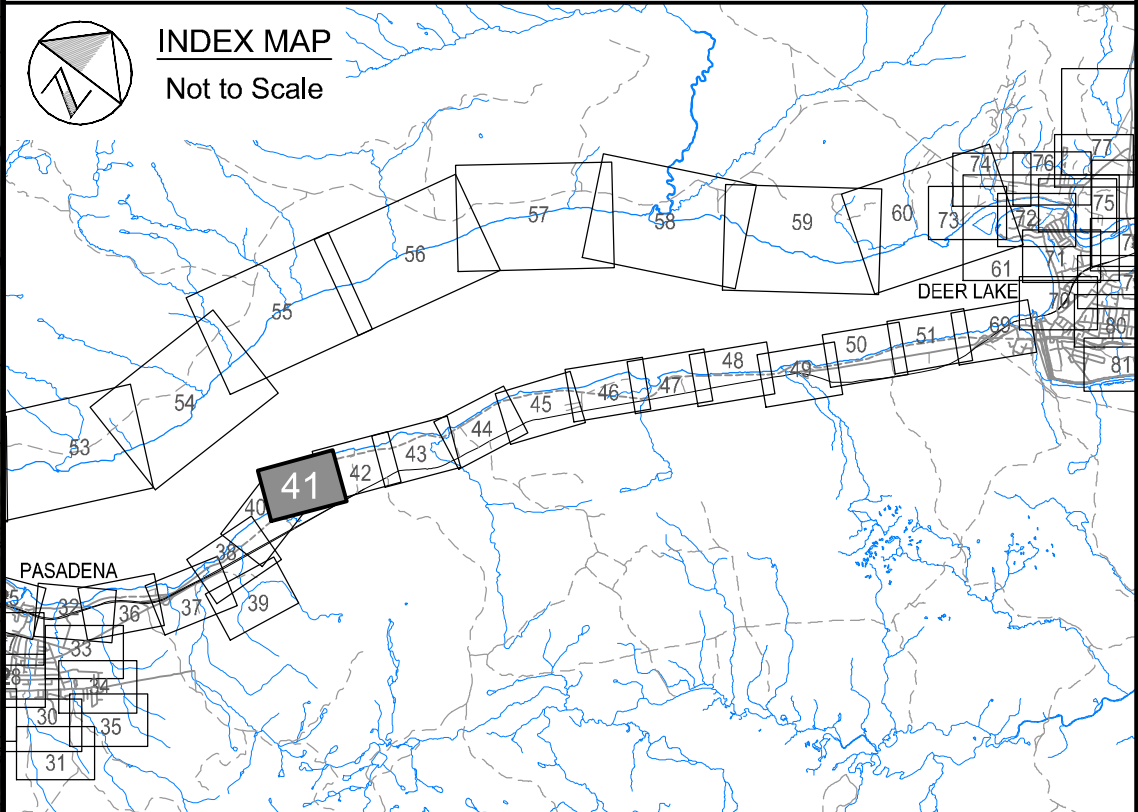

Cross Section Label

1:100 AEP Flood Water Level (elevation in metres)
1:20 AEP Flood Water Level (elevation in metres)

172.33
171.24

1050.00

Humber River Reach

River/Reach Identification

Cross Section Location

Cross Section Number

River Central Line

Hydraulic Crossings

Bridge Location Identification

Culvert Location Identification

1:20 AEP Flood Zone

1:100 AEP Flood Zone


Please note that the Professional Engineer's stamp verifies the flood line and associated data, not the map unless otherwise noted.

R E V I S I O N S			
No.	Description	BY	DATE

Sheet 41 of 90

MTMNAD83
ZONE 3

SCALE VALID FOR FULL
SIZE 22"X34" PLOT ONLY

Scale 1:2500

Metres 150 0 150
Feet 300 0 300 600 900

AERIAL PHOTOGRAPHY BY MOSAIC3D, JUNE 9th-14th 2019
CONTOUR INTERVAL: 1.0 METRE (DATUM CGVD-2013)






Newfoundland Labrador

Department of Environment,
Climate Change, and Municipalities

Climate Change Flood Risk Map Study Humber River Communities

Flood Extent Map
Current Climate and
Current Development Condition

Deer Lake

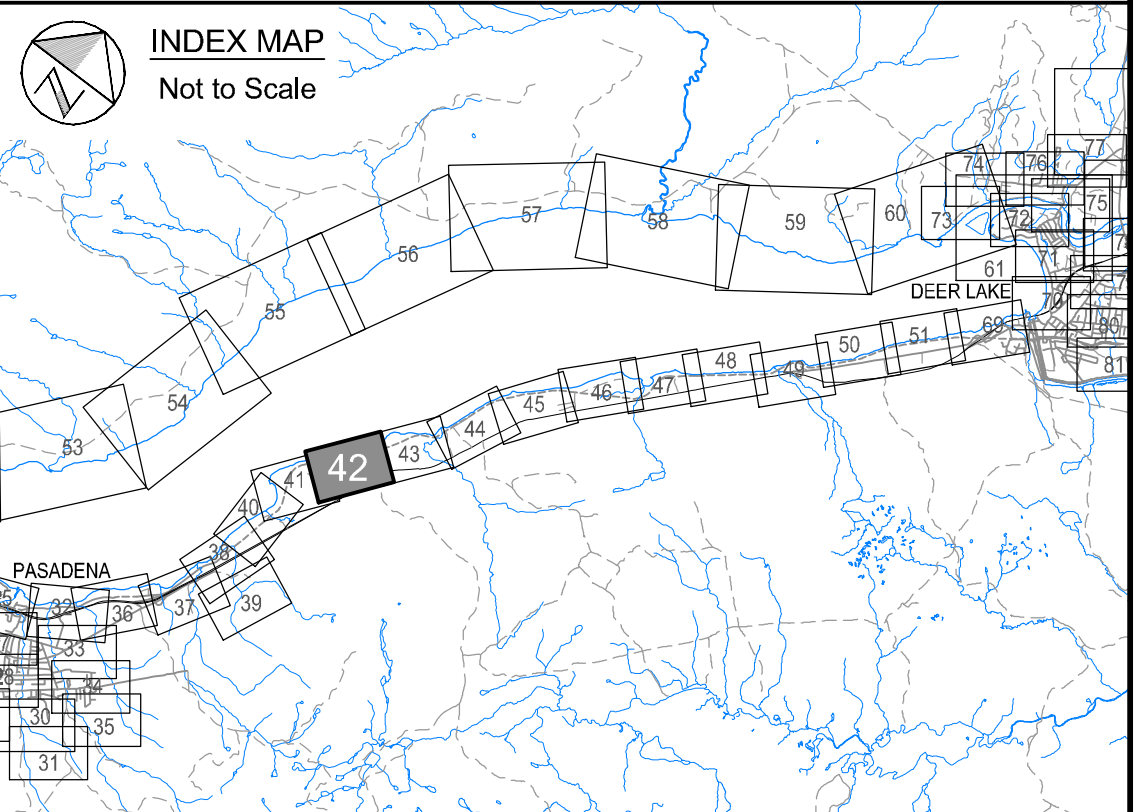

Cross Section Label

1:100 AEP Flood Water Level (elevation in metres)
1050.00
172.33
171.24
1:20 AEP Flood Water Level (elevation in metres)

Cross Section Number
River Central Line
River/Reach Identification
Cross Section Location

Hydraulic Crossings

Bridge Location Identification
Culvert Location Identification

1:20 AEP Flood Zone
1:100 AEP Flood Zone



Please note that the Professional Engineer's stamp verifies the flood line and associated data, not the map unless otherwise noted.

R E V I S I O N S			
No.	Description	BY	DATE

Sheet 42 of 90


MTMNAD83
ZONE 3

SCALE VALID FOR FULL
SIZE 22"x34" PLOT ONLY


Scale 1:2500

Metres 150 0 150
Feet 300 0 300 600 900

AERIAL PHOTOGRAPHY BY MOSAIC3D, JUNE 9th-14th 2019
CONTOUR INTERVAL: 1.0 METRE (DATUM CGVD-2013)

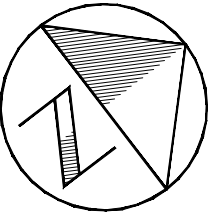

I:\TPB188156 - Humber\06_DES-ENG\01_CAD\02_DWG\05_WF\01_PROJ\FloodMaps\BaseCase\FZM-CCCD\TPB188156-FZM-CCCD-QM4.dwg

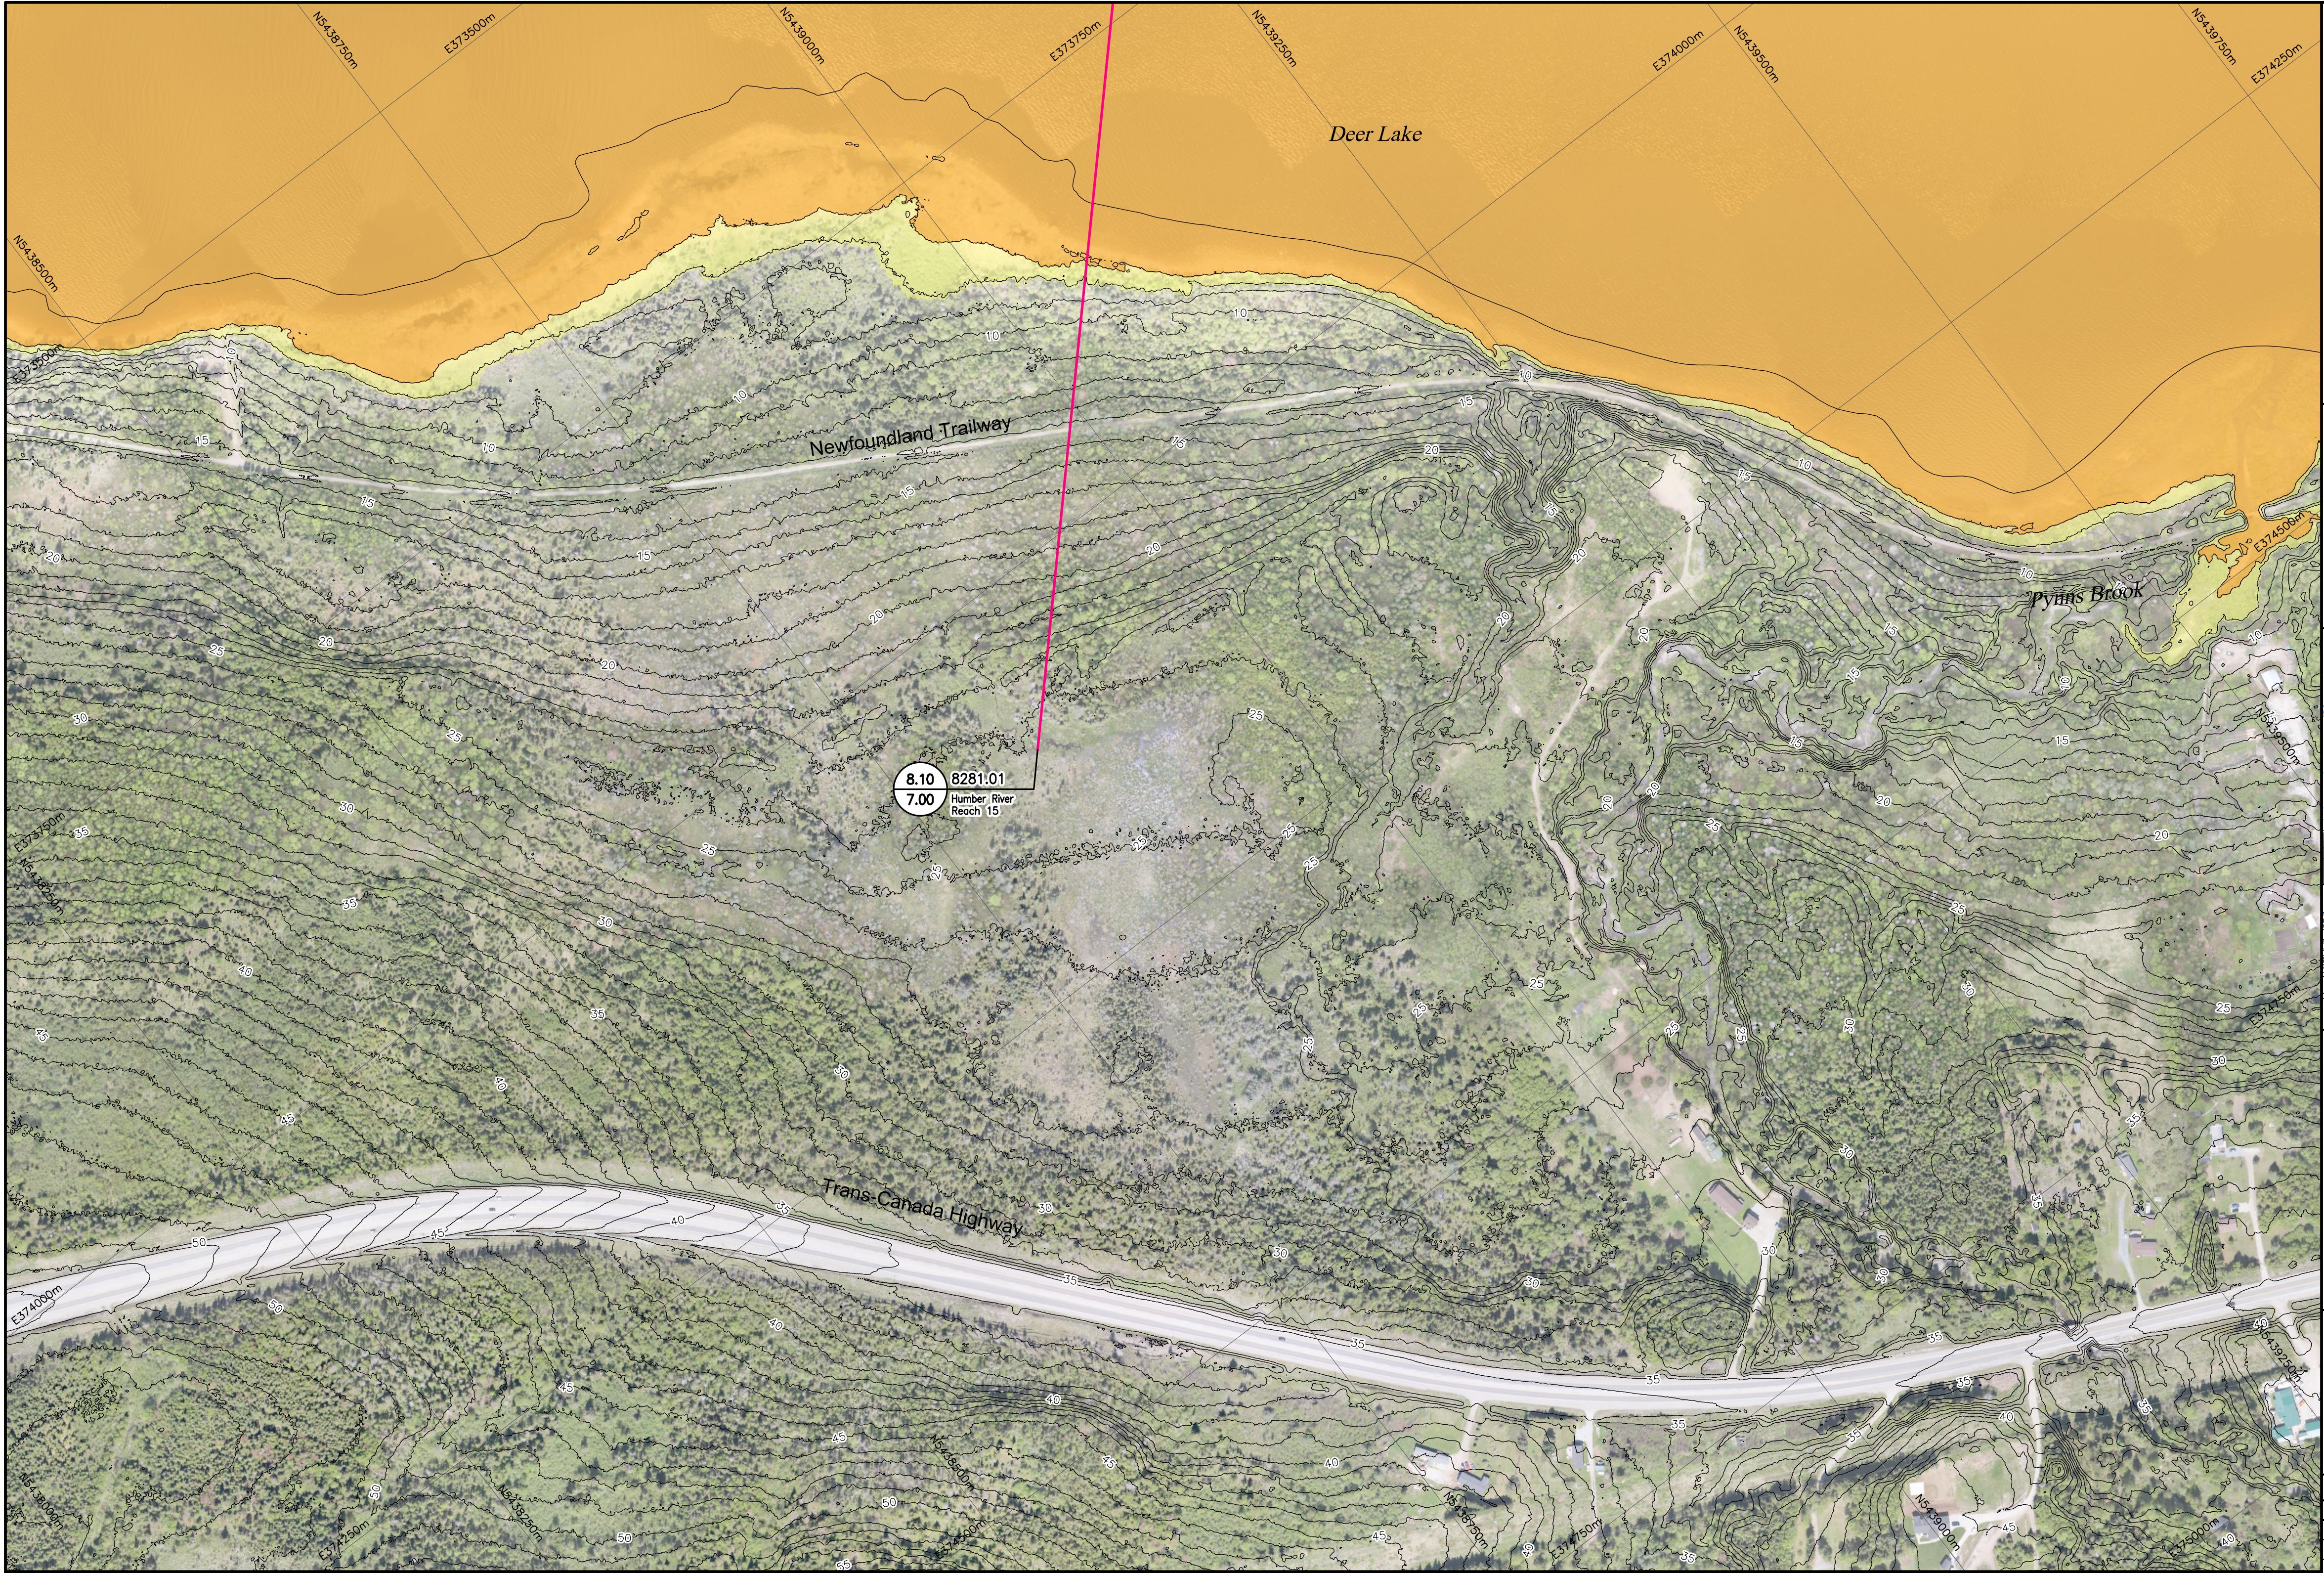




Newfoundland Labrador

Department of Environment,
Climate Change, and Municipalities

Climate Change Flood Risk Map Study Humber River Communities

Flood Extent Map
Current Climate and
Current Development Condition

Deer Lake

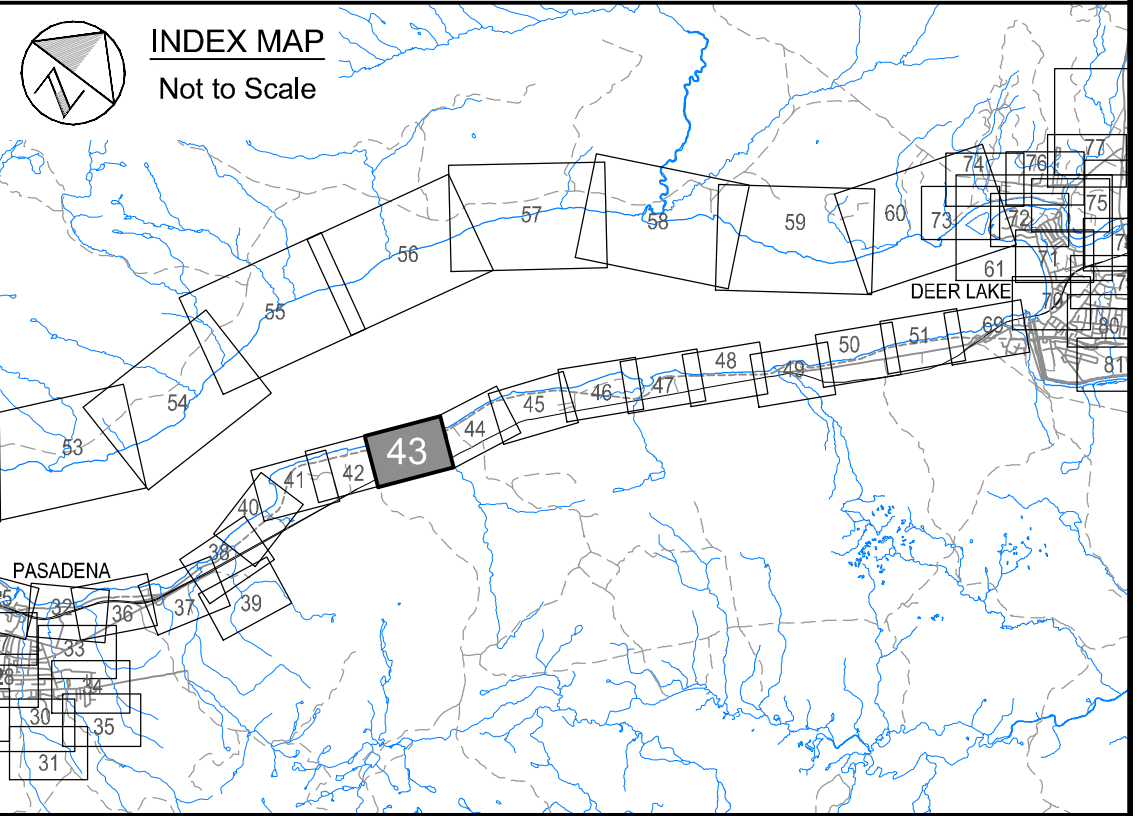

Cross Section Label

1:100 AEP Flood Water Level (elevation in metres)
172.33
171.24
1050.00
1:20 AEP Flood Water Level (elevation in metres)

Cross Section Number
River Central Line
River/Reach Identification
Cross Section Location

Hydraulic Crossings

Bridge Location Identification
Culvert Location Identification

1:20 AEP Flood Zone
1:100 AEP Flood Zone



Please note that the Professional Engineer's stamp verifies the flood line and associated data, not the map unless otherwise noted.

R E V I S I O N S			
No.	Description	BY	DATE


Sheet 43 of 90

MTMNAD83
ZONE 3

Scale 1:2500

Metres 150 0 150
Feet 300 0 300 600 900

AERIAL PHOTOGRAPHY BY MOSAIC3D, JUNE 9th-14th 2019
CONTOUR INTERVAL: 1.0 METRE (DATUM CGVD-2013)

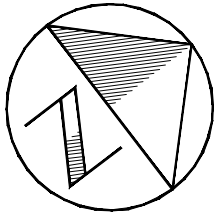

I:\TPB188156 - Humber\06_DES-ENG\01_CAD\02_DWG\05_WF\01_PROJ\FloodMaps\BaseCase\FZM-CCCD\TPB188156-FZM-CCCD-CM4.dwg






Newfoundland Labrador

Department of Environment,
Climate Change, and Municipalities

Climate Change Flood Risk Map Study Humber River Communities

Flood Extent Map
Current Climate and
Current Development Condition

Deer Lake

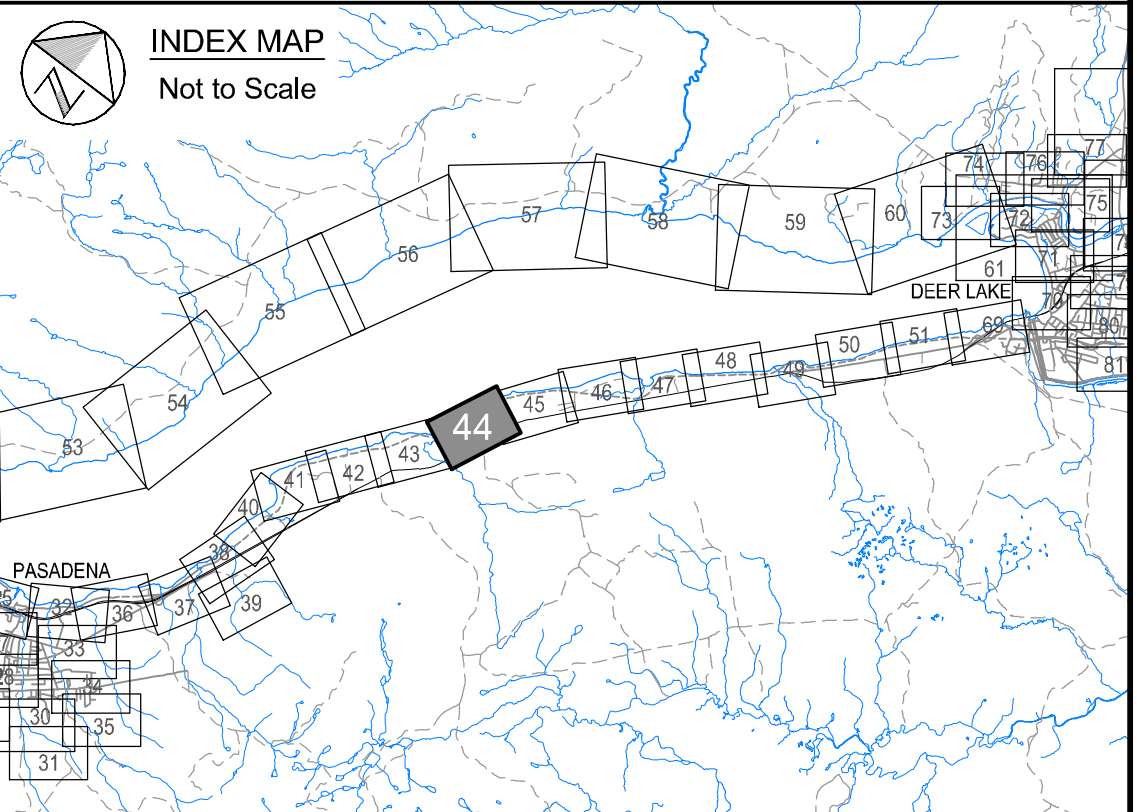

Cross Section Label

1:100 AEP Flood Water Level (elevation in metres)
1:20 AEP Flood Water Level (elevation in metres)

172.33
171.24

1050.00

10474.02

Humber River Reach #15

Cross Section Number

River Central Line

River/Reach Identification

Cross Section Location

Hydraulic Crossings

Bridge Location Identification

Culvert Location Identification

1:20 AEP Flood Zone

1:100 AEP Flood Zone



Please note that the Professional Engineer's stamp verifies the flood line and associated data, not the map unless otherwise noted.

R E V I S I O N S			
No.	Description	BY	DATE

Sheet 44 of 90


MTMNAD83
ZONE 3

Scale 1:2500

Metres 150 0 150

Feet 300 0 300 600 900

AERIAL PHOTOGRAPHY BY MOSAIC3D, JUNE 9th-14th 2019
CONTOUR INTERVAL: 1.0 METRE (DATUM CGVD-2013)

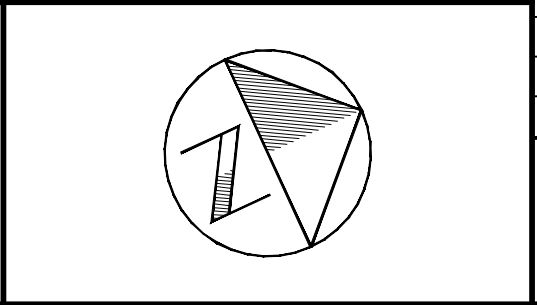

I:\TPB188156 - Humber\06_DES-ENG\01_CAD\02_DWG\05_WF\01_PROJ\FloodMaps\BaseCase\FZM-CCCD\TPB188156-FZM-CCCD-CM4.dwg






Newfoundland Labrador

Department of Environment,
Climate Change, and Municipalities

Climate Change Flood Risk Map Study Humber River Communities

Flood Extent Map
Current Climate and
Current Development Condition

Deer Lake

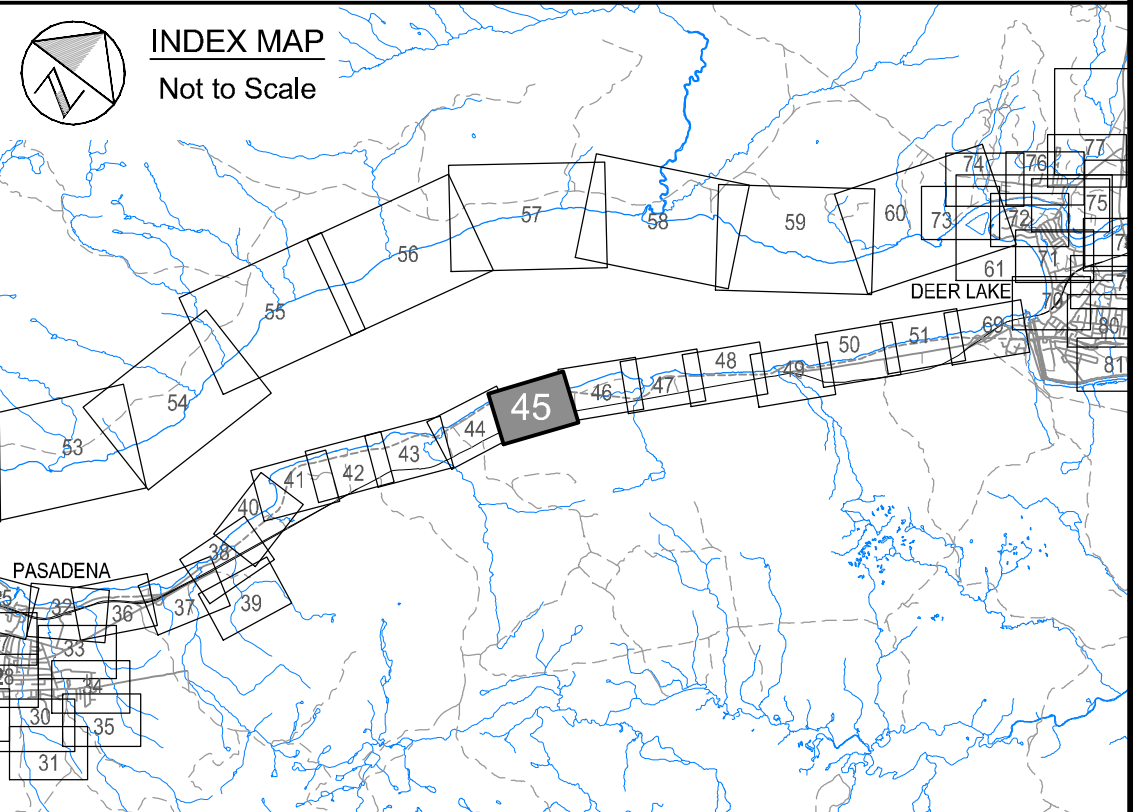

Cross Section Label

1:100 AEP Flood Water Level (elevation in metres)
1050.00
172.33
171.24
1:20 AEP Flood Water Level (elevation in metres)

Cross Section Number
River Central Line
River/Reach Identification
Cross Section Location

Hydraulic Crossings

Bridge Location Identification
Culvert Location Identification

1:20 AEP Flood Zone
1:100 AEP Flood Zone



Please note that the Professional Engineer's stamp verifies the flood line and associated data, not the map unless otherwise noted.

R E V I S I O N S			
No.	Description	BY	DATE

Sheet 45 of 90


MTMNAD83
ZONE 3

SCALE VALID FOR FULL
SIZE 22"x34" PLOT ONLY

Scale 1:2500

Metres 150 0 150
Feet 300 0 300 600 900

AERIAL PHOTOGRAPHY BY MOSAIC3D, JUNE 9th-14th 2019
CONTOUR INTERVAL: 1.0 METRE (DATUM CGVD-2013)

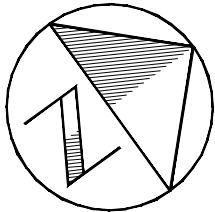

I:\TPB188156 - Humber\06_DES-ENG\01_CAD\02_DWG\05_WF\01_PROJ\FloodMaps\BaseCase\FZM-CCCD\TPB188156-FZM-CCCD-CM4.dwg