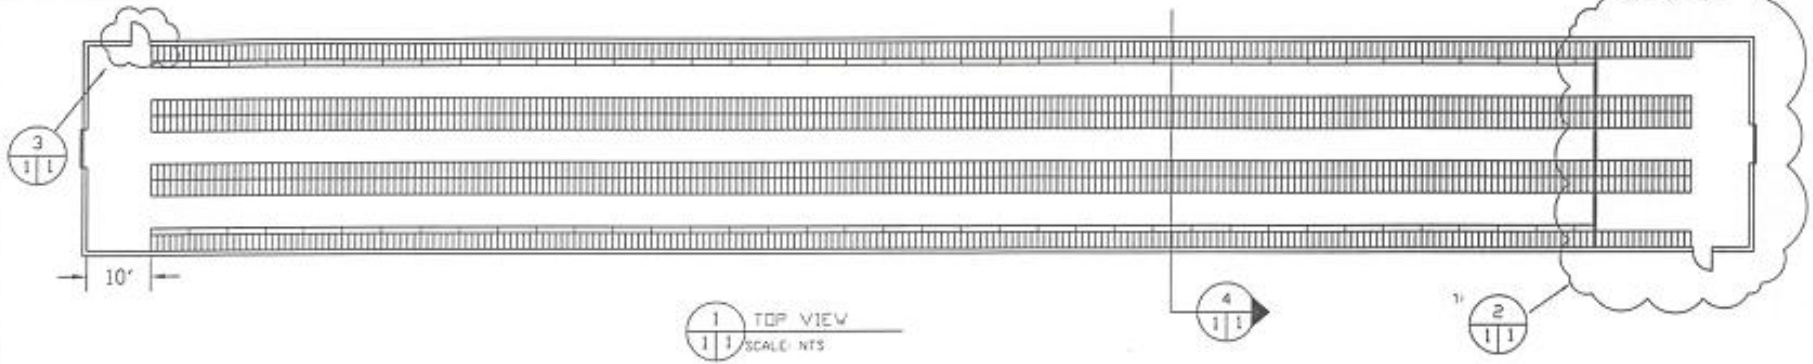

1 1 TOP VIEW
SCALE: NTS

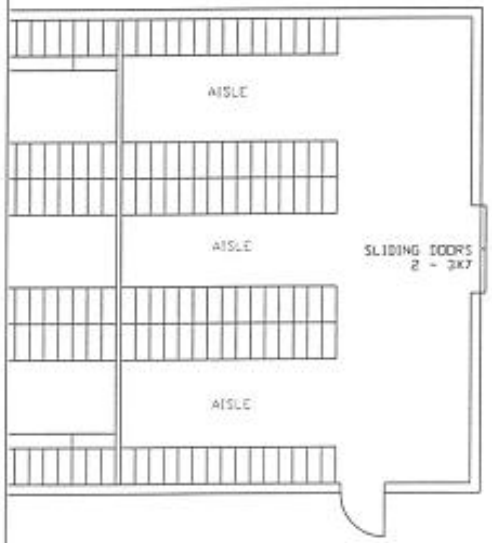

2 1 1 BREEDER AREA
SCALE: 1/8"=1'

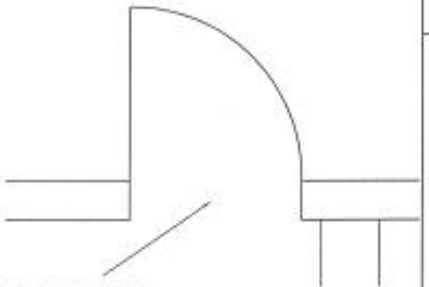

3 1 1 SIDE DOOR DETAIL
SCALE: 1/8"=1'

NOTES:

- SHED WILL HAVE 2 ROWS (OUTSIDE ROWS) OF BREEDER MINK, AND 4 ROWS OF PELTER MINK. EACH ROW WILL CONTAIN 225 CAGES. (EXCLUDING MALE BREEDER AREA)
- MALE BRREDER AREA WILL HAVE 6 ROWS OF CAGES WITH 15 IN EACH ROW
- TOTAL INSIDE SHED DIMENSIONS ARE:
  - 259'6" LONG
  - 32' WIDE

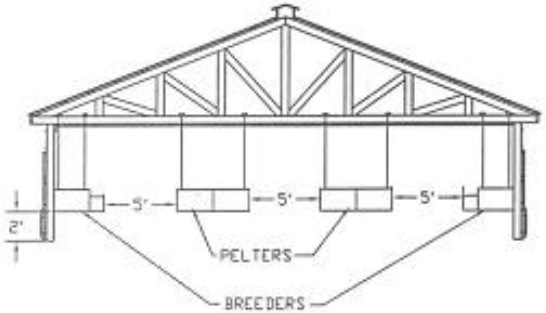

4 1 1 SECTION/SIDE VIEW
SCALE: 1/8"=1'

A / C	A / B C
PROJ NAME	MINK FARM CONSTRUCTION
PROJ NO.	MF0301
DWG TITLE	CAGE LAYOUT
BY: KC	DATE: OCT 2, 03
DWG NO. MF0303	REV 00
SCALE: A/S	SHEET 1 OF 1